





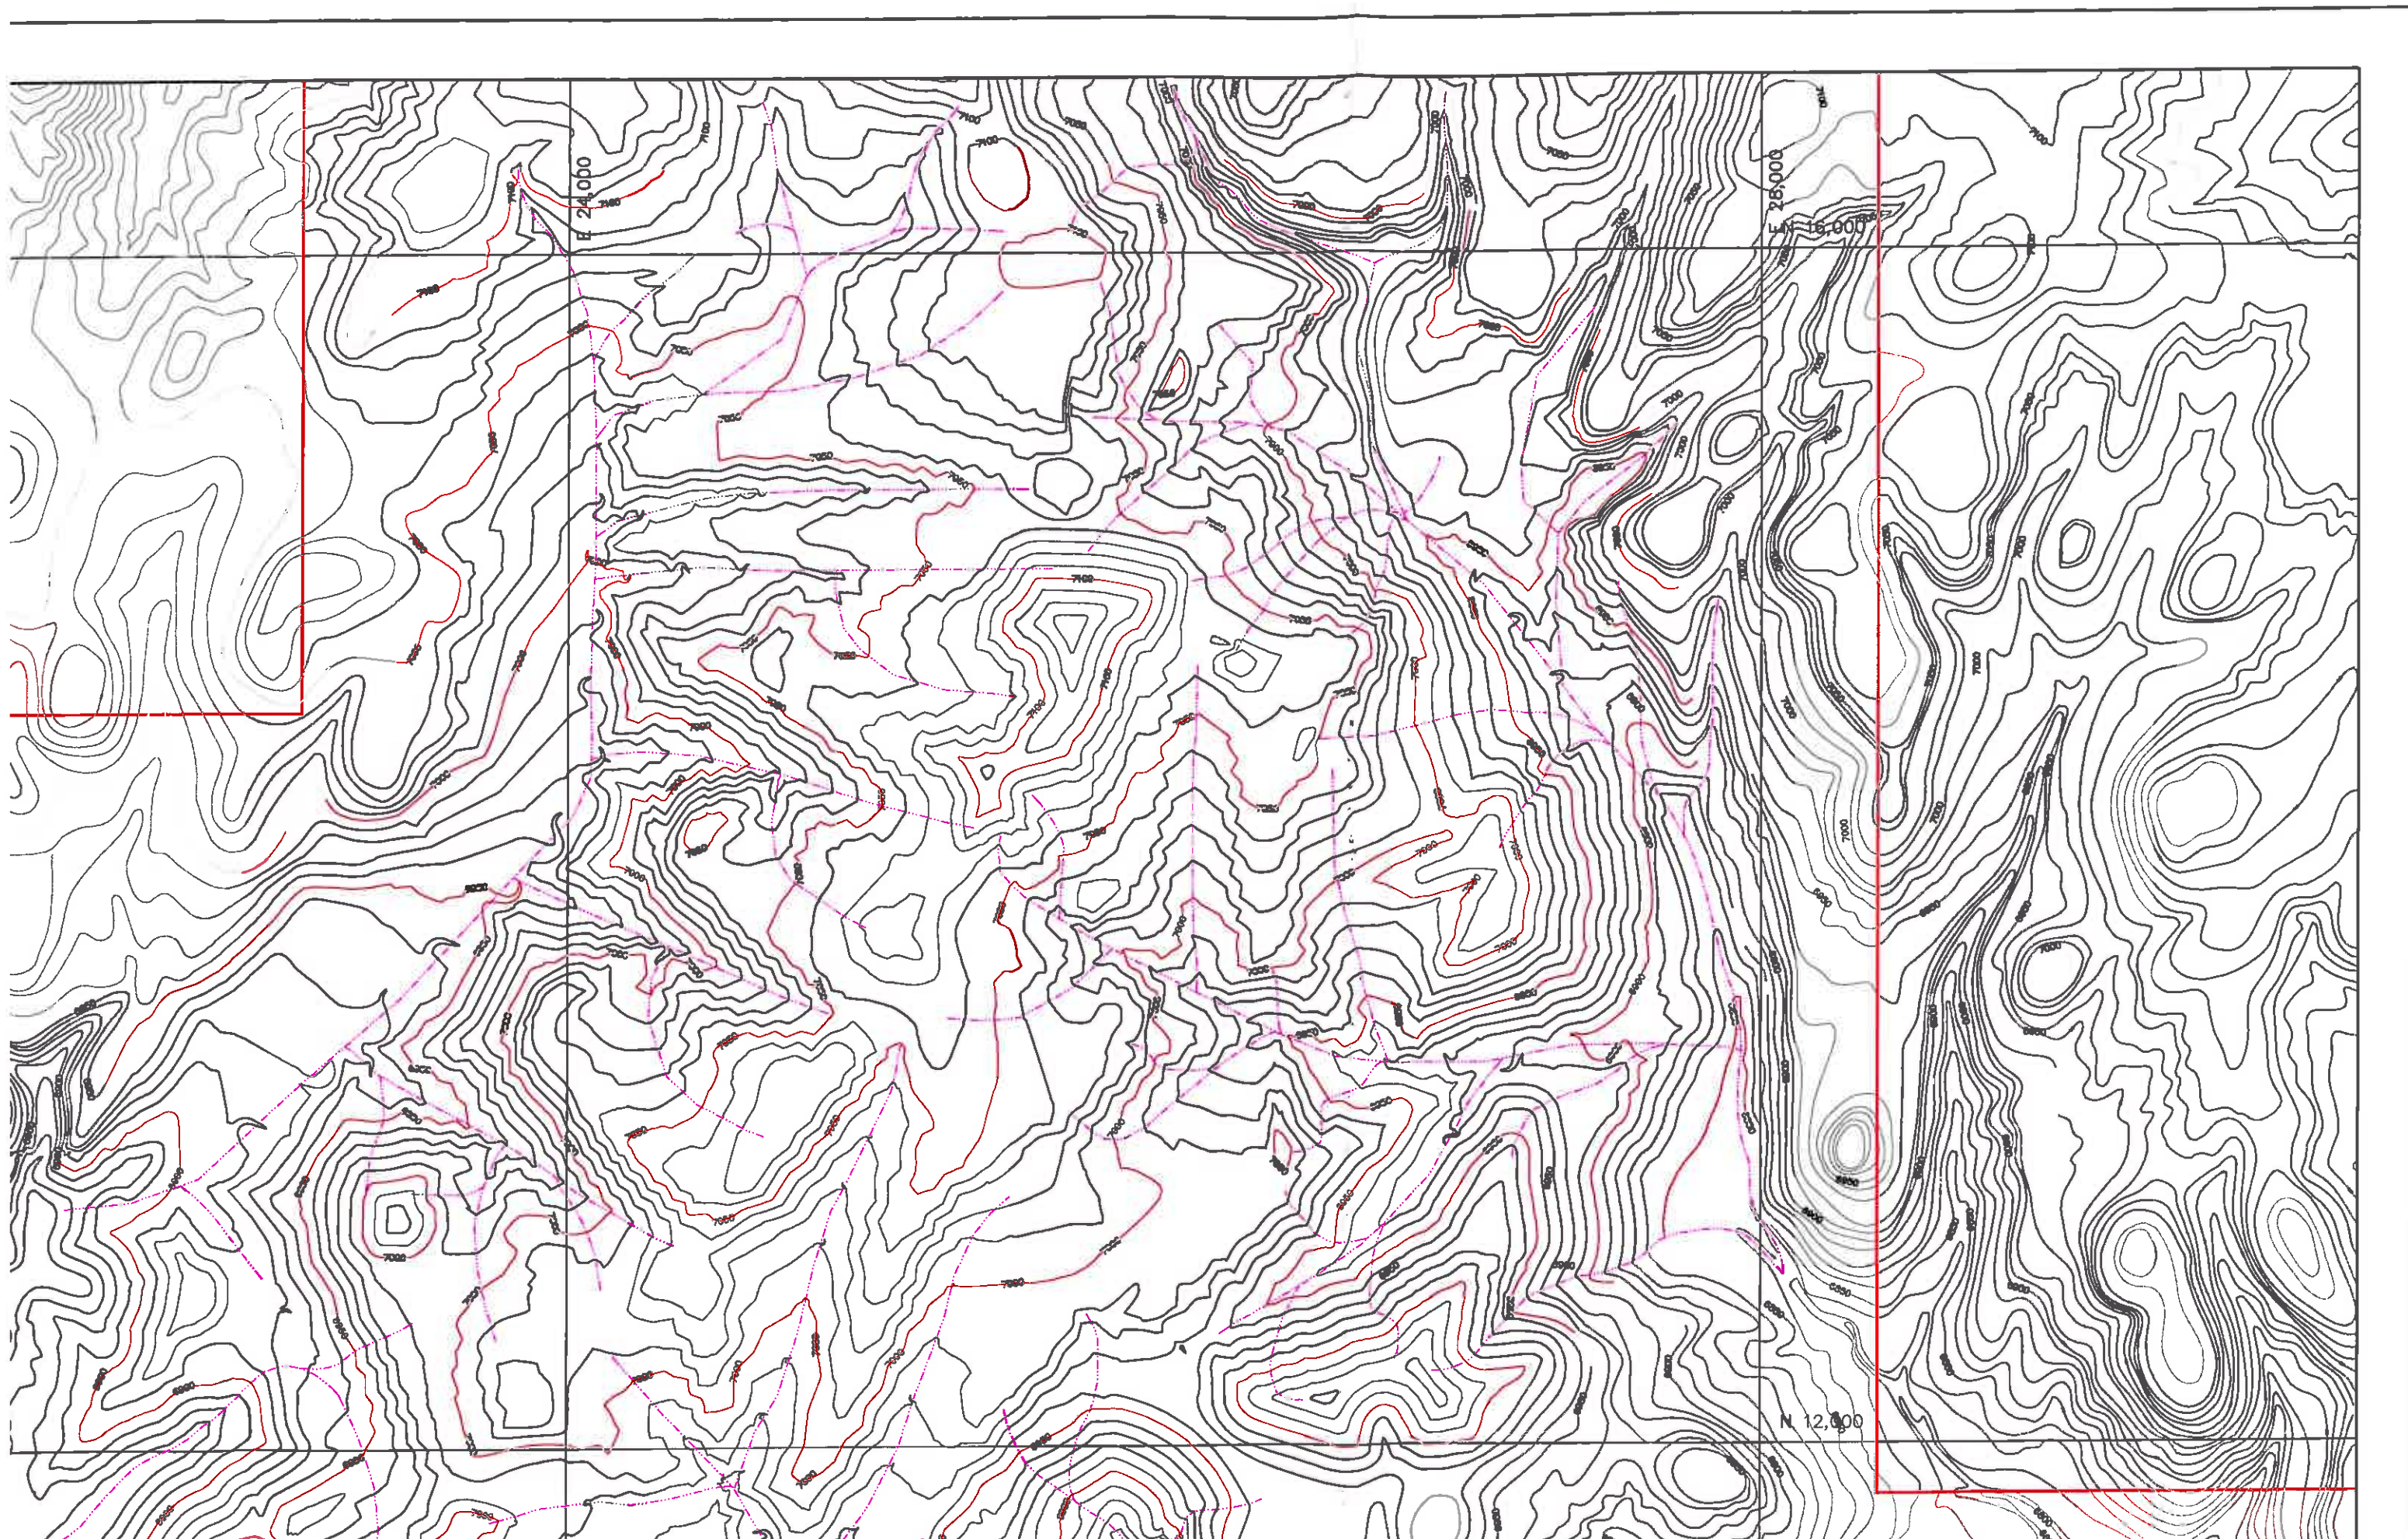


E 16,000

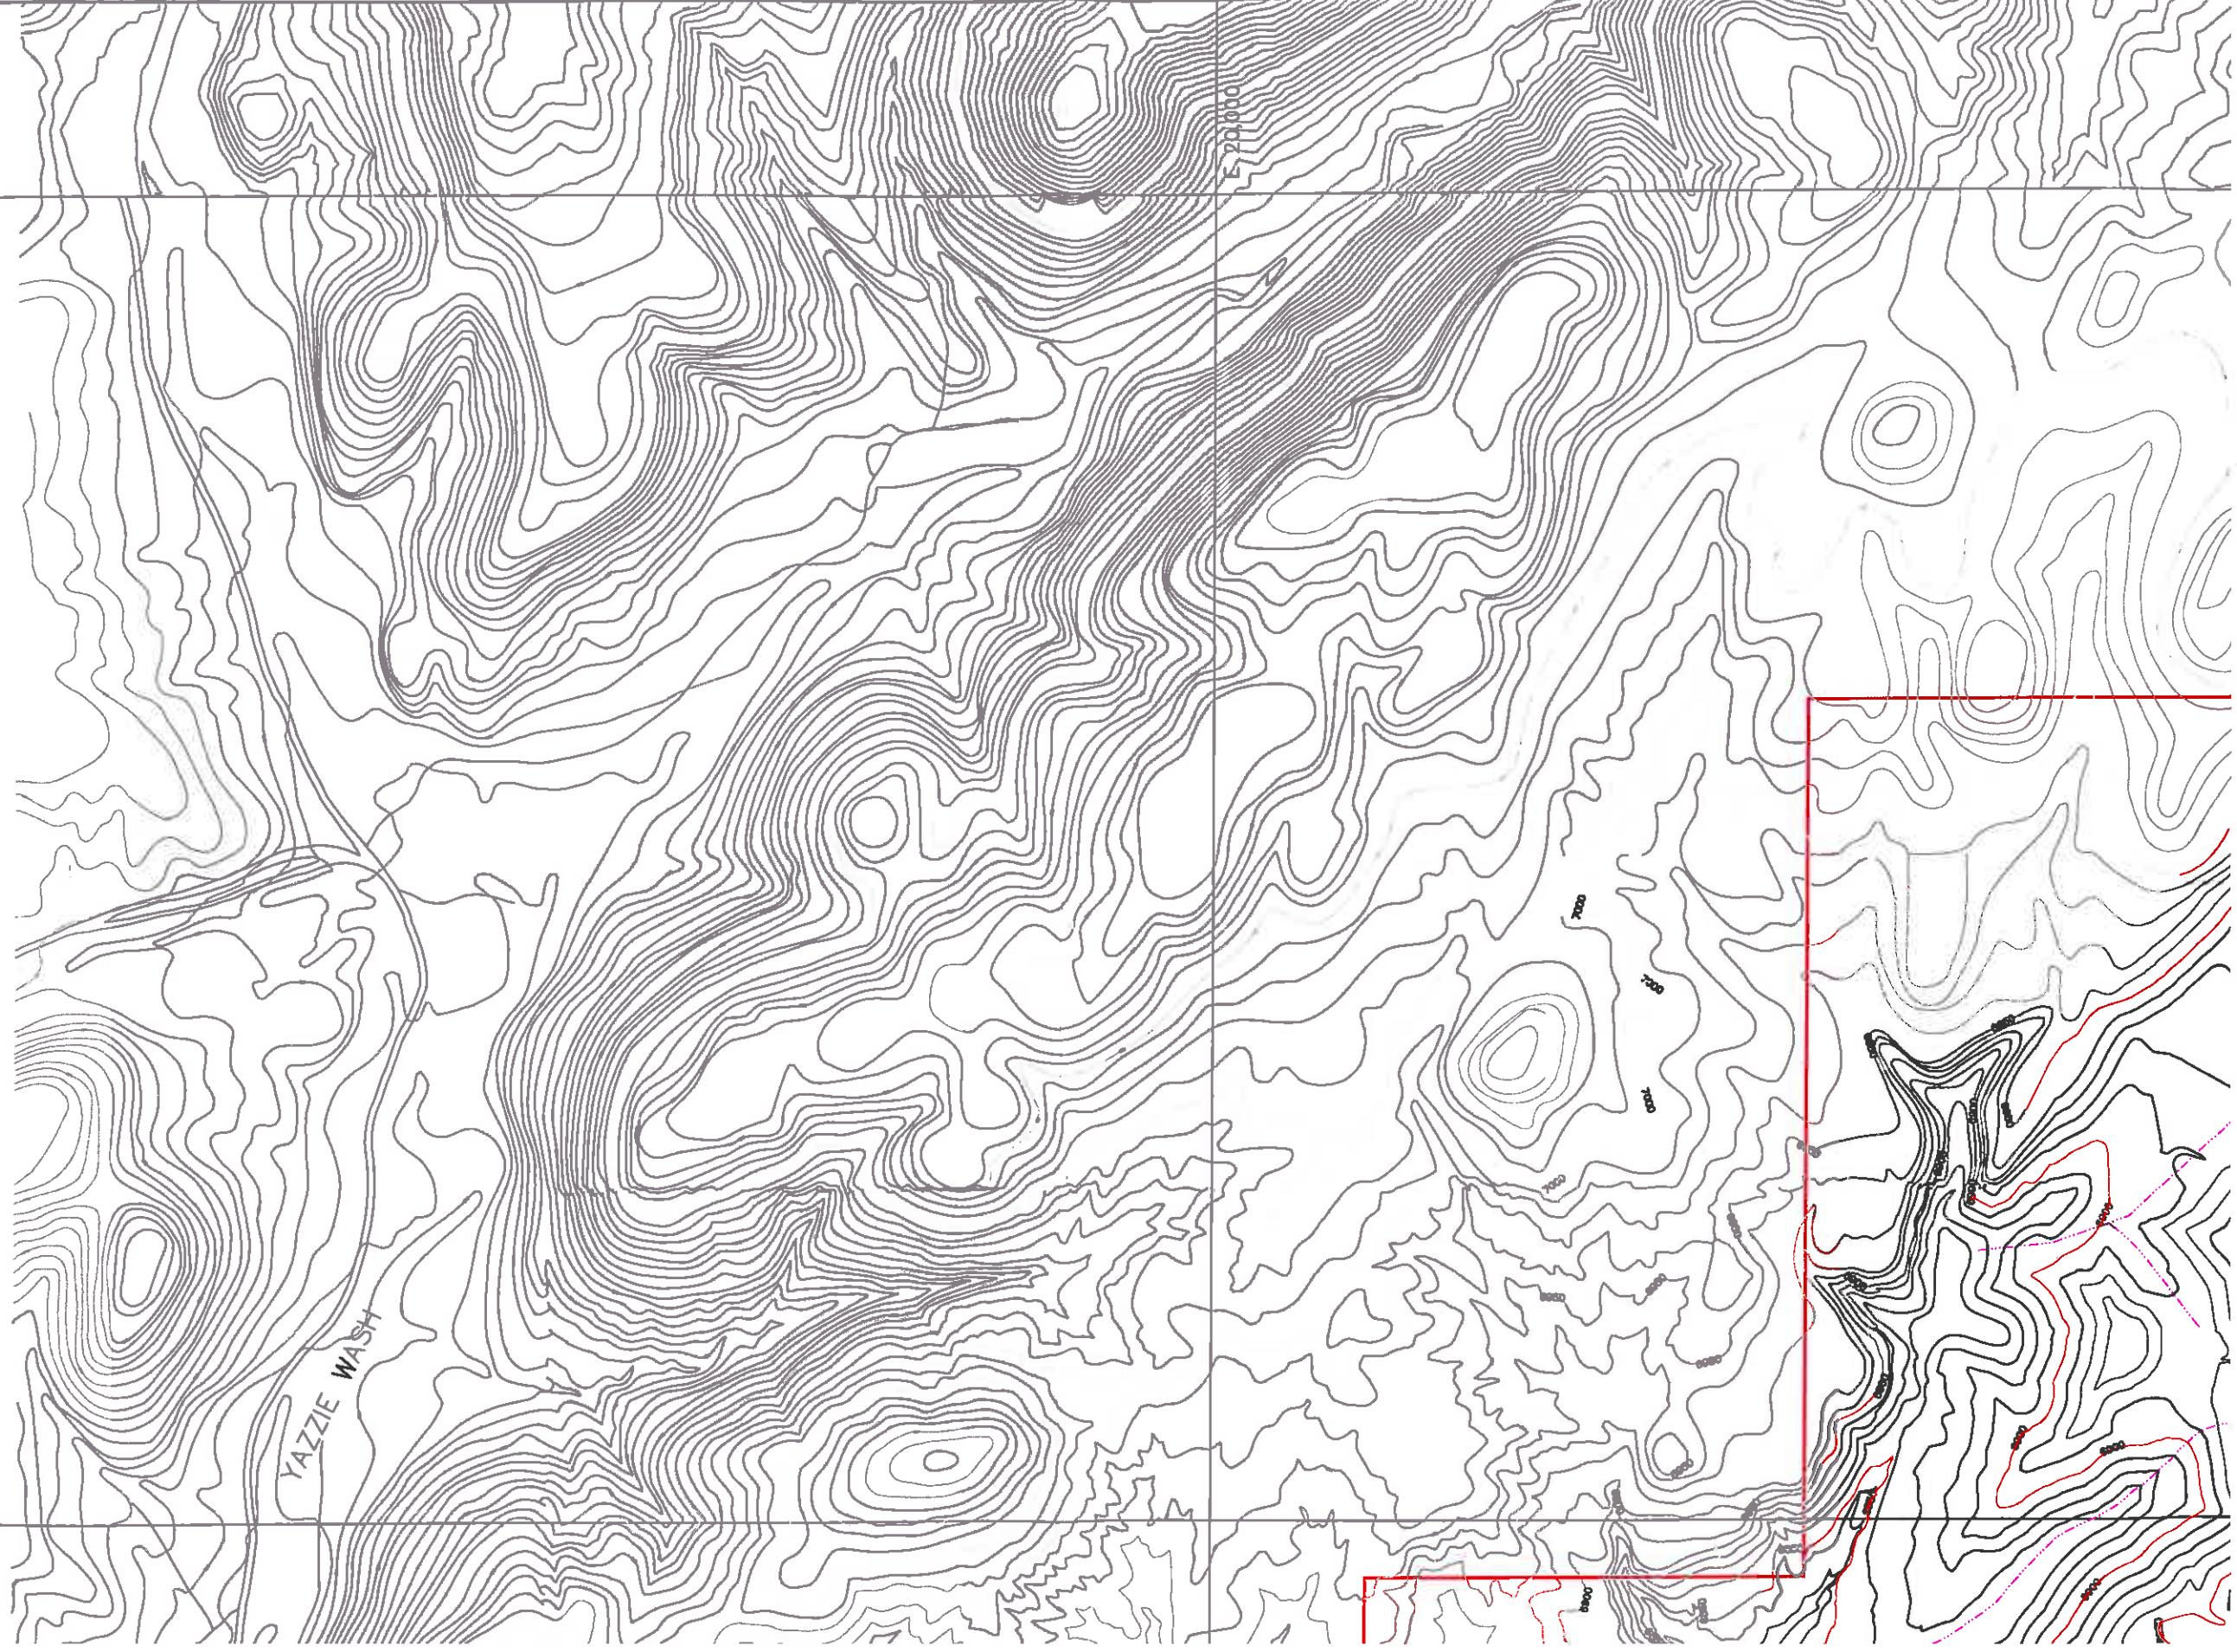

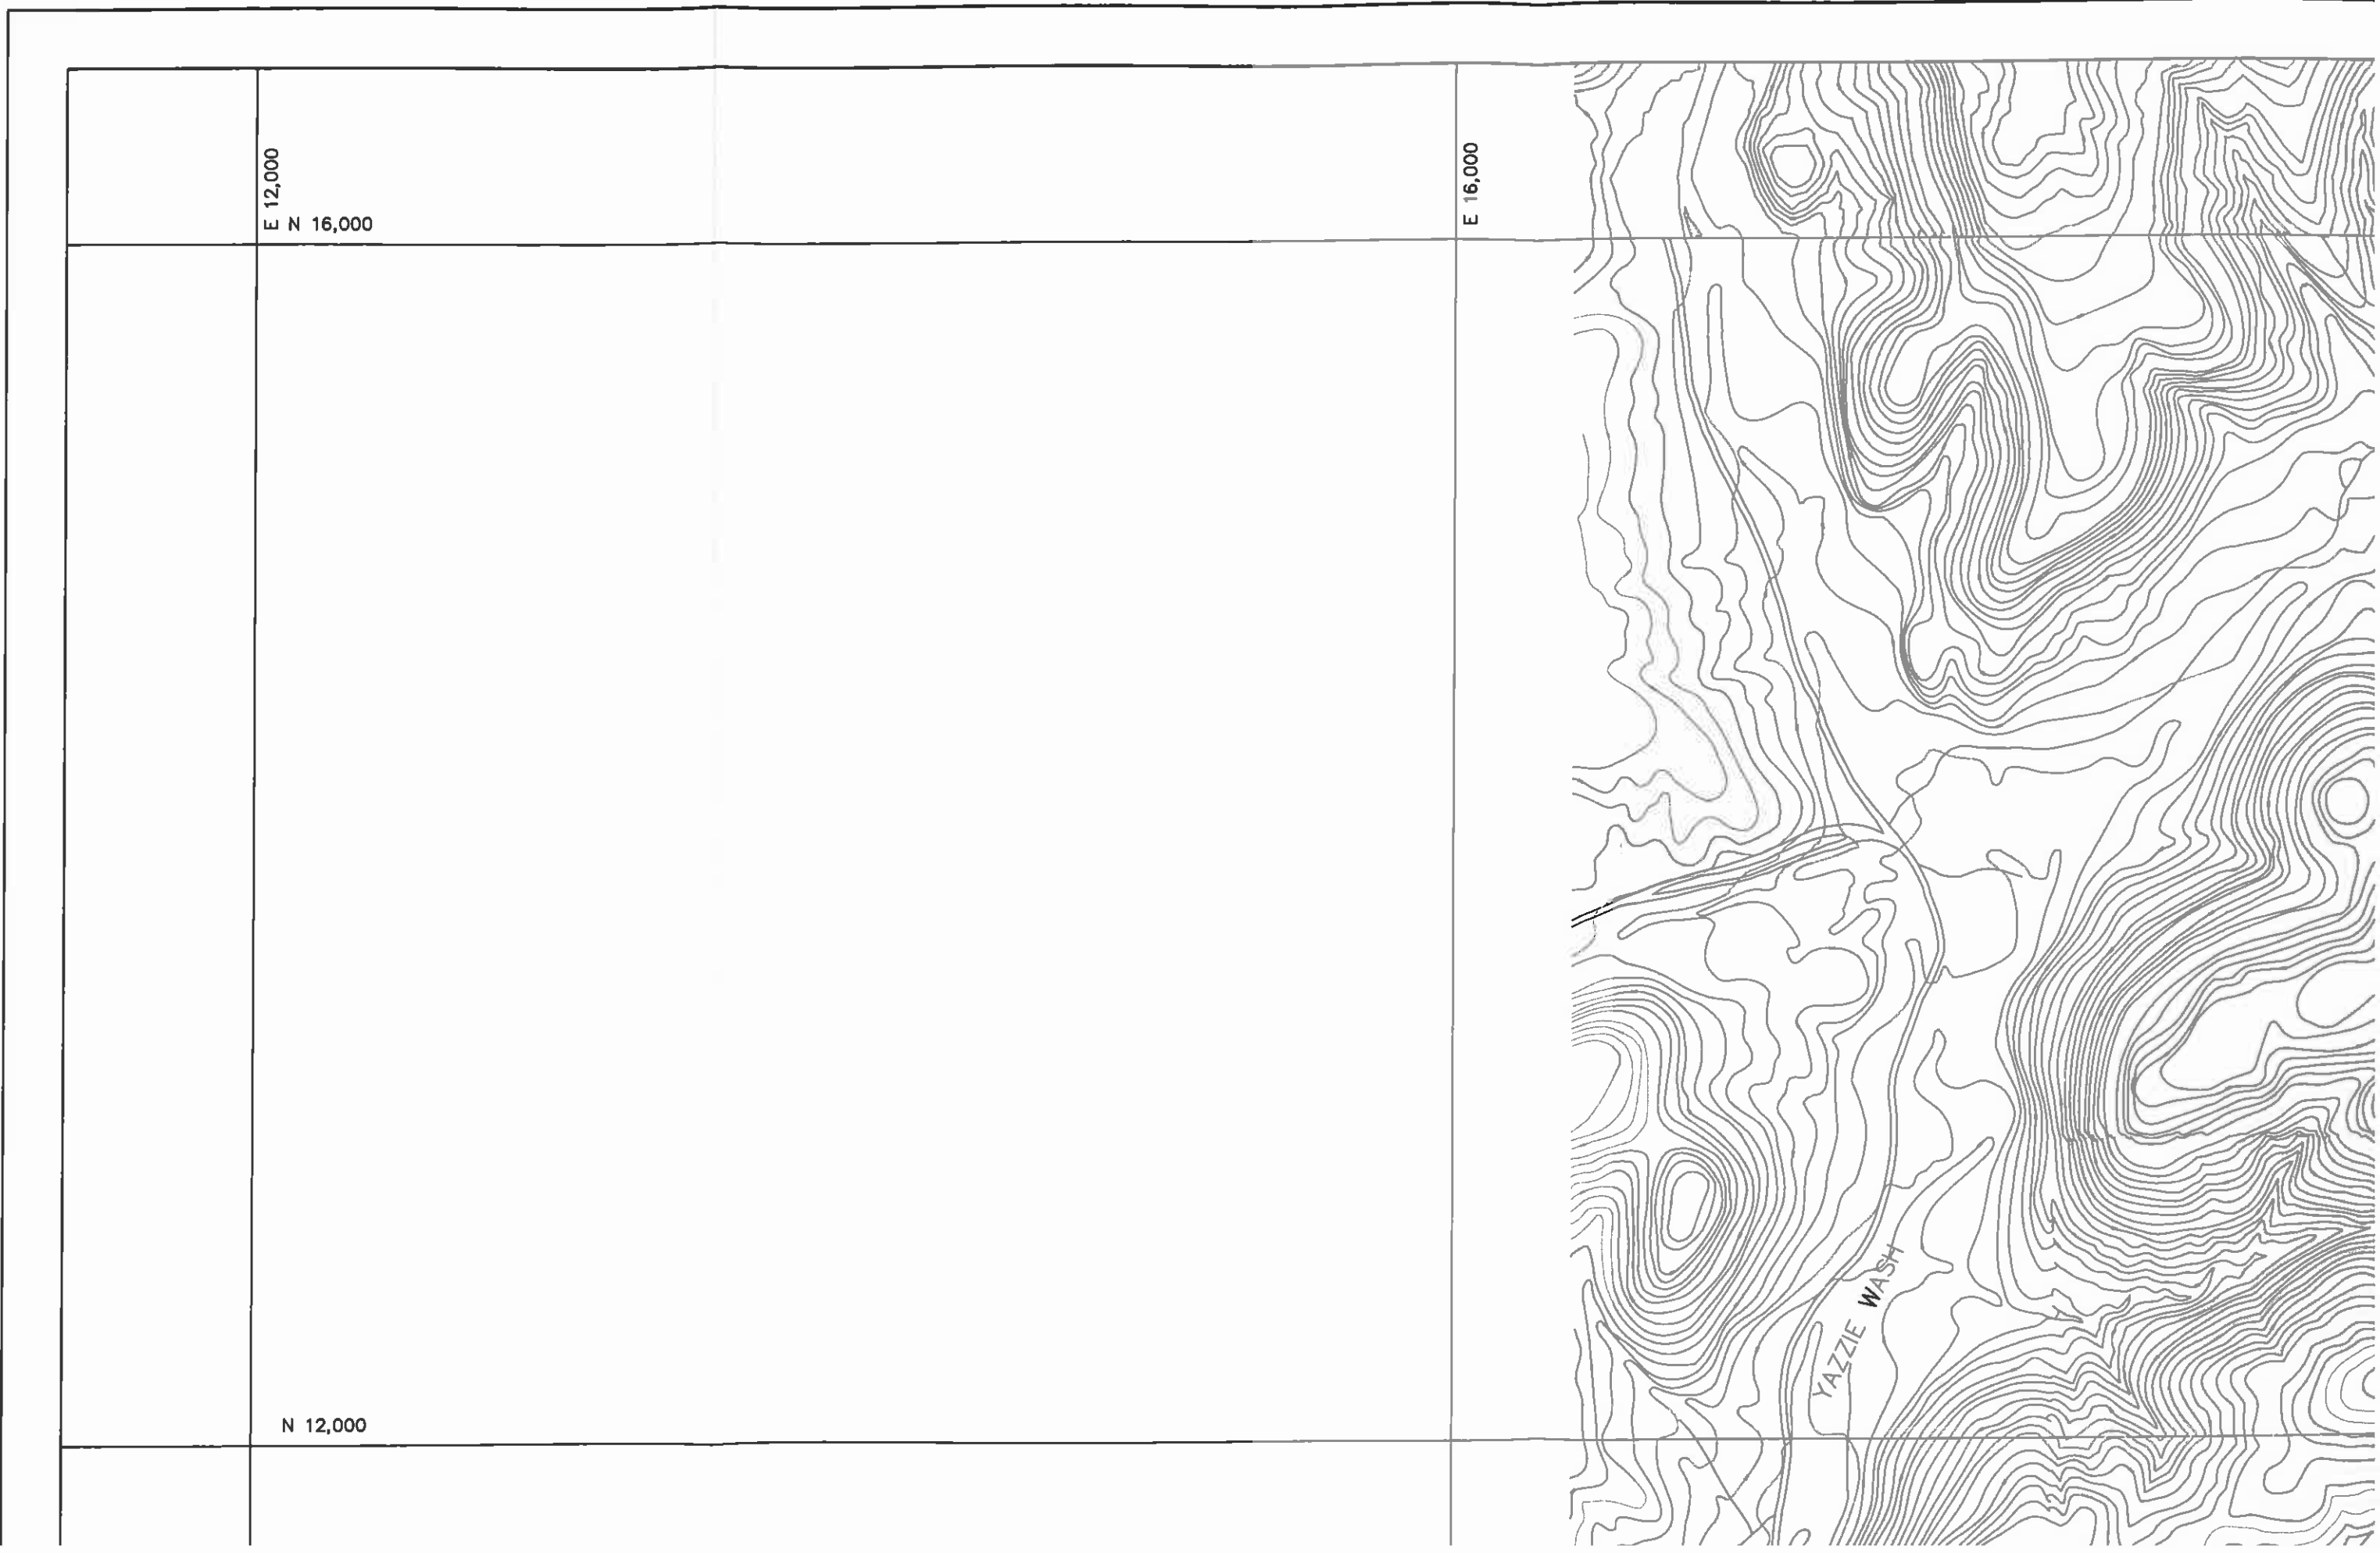

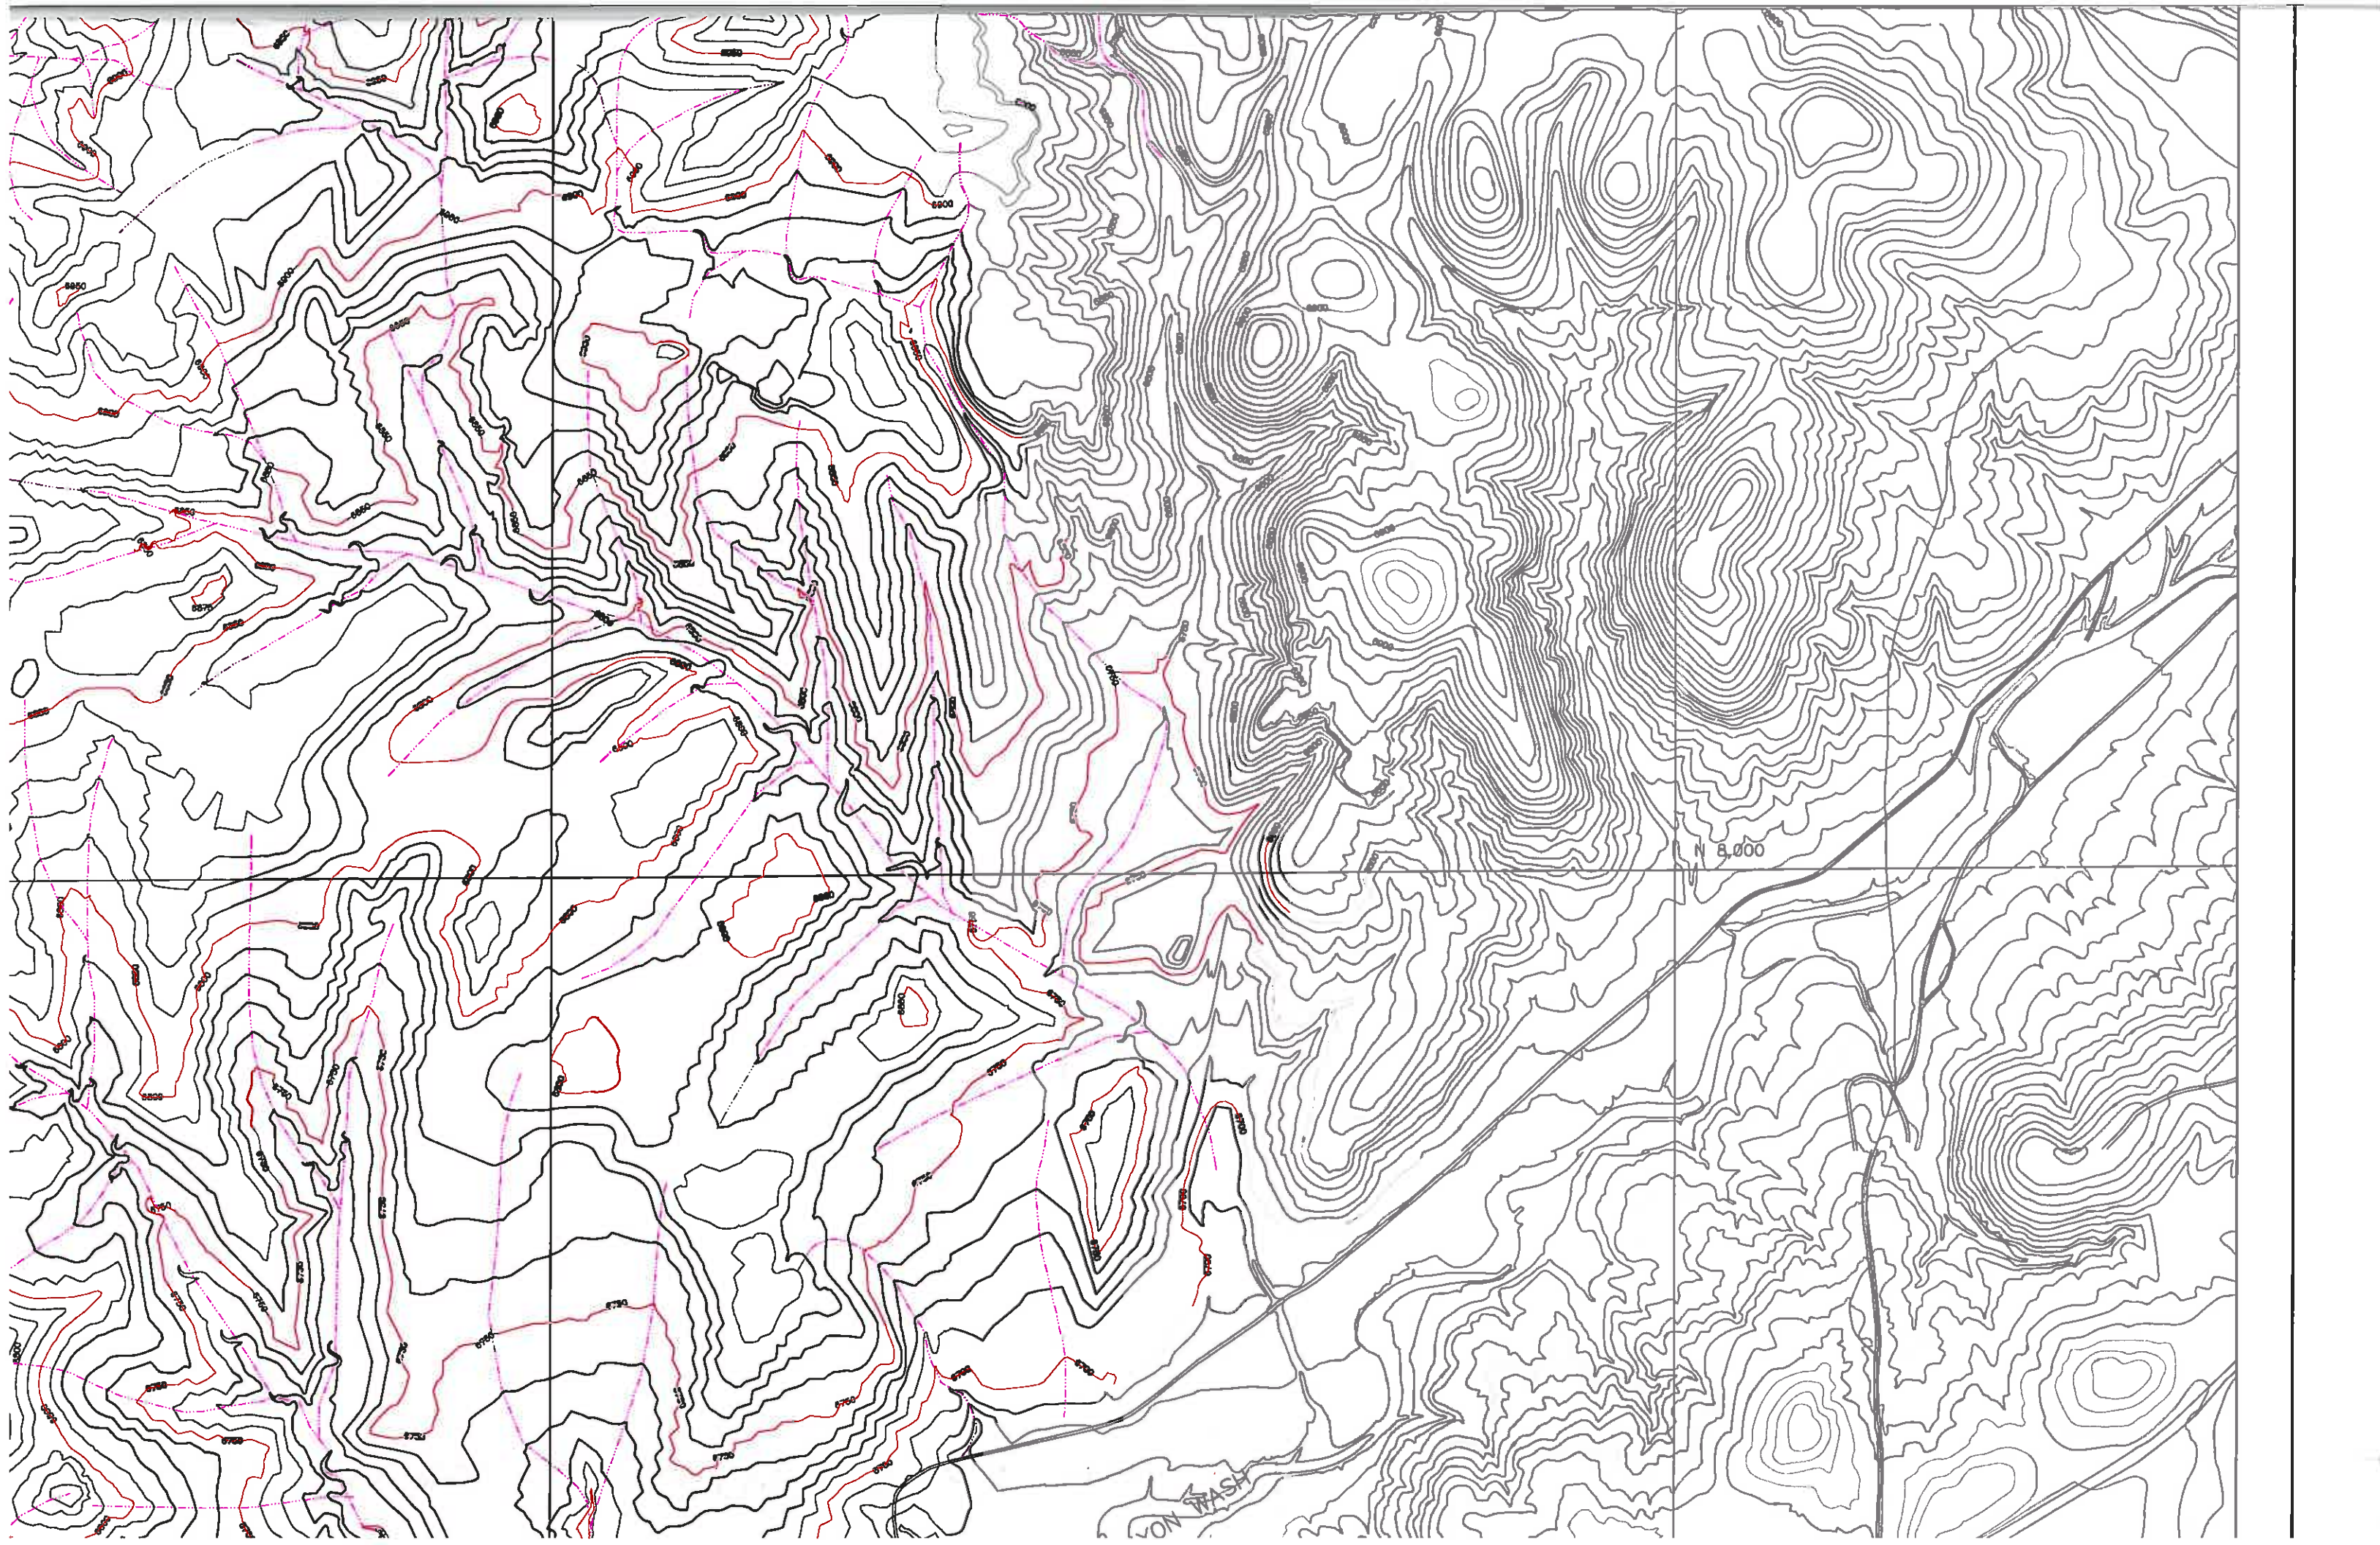


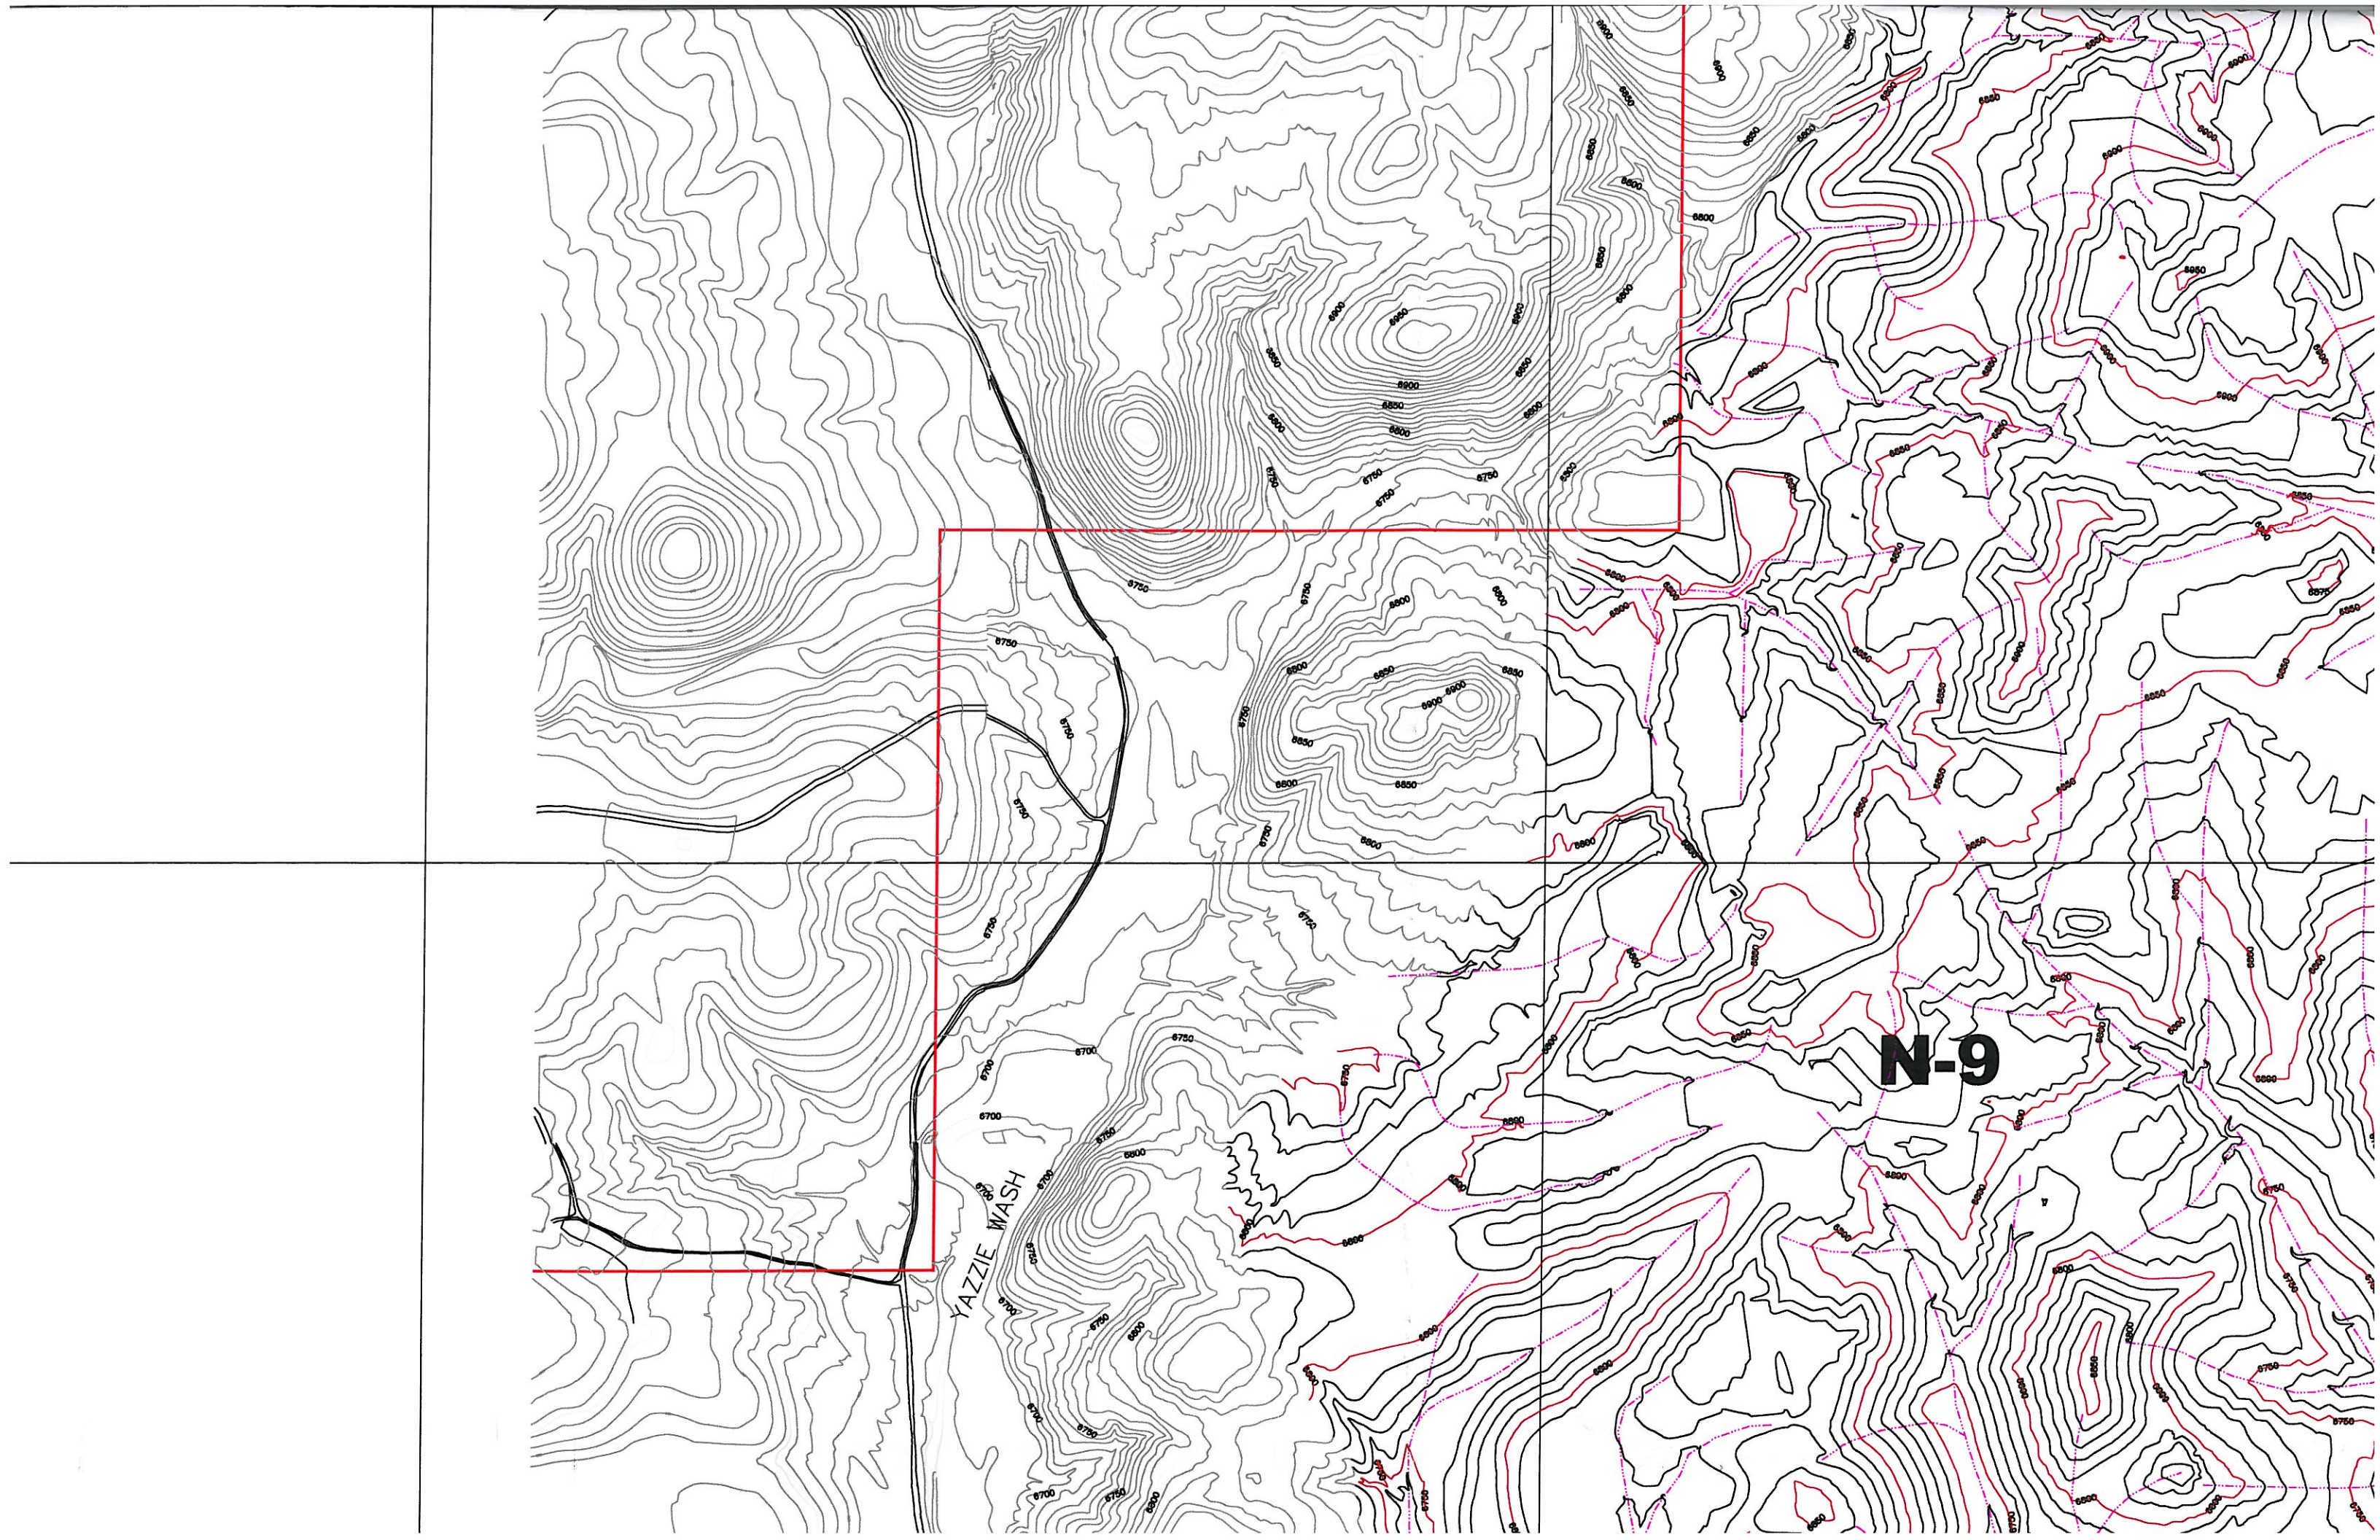


YAZZIE WASH


N-9

N 8,000

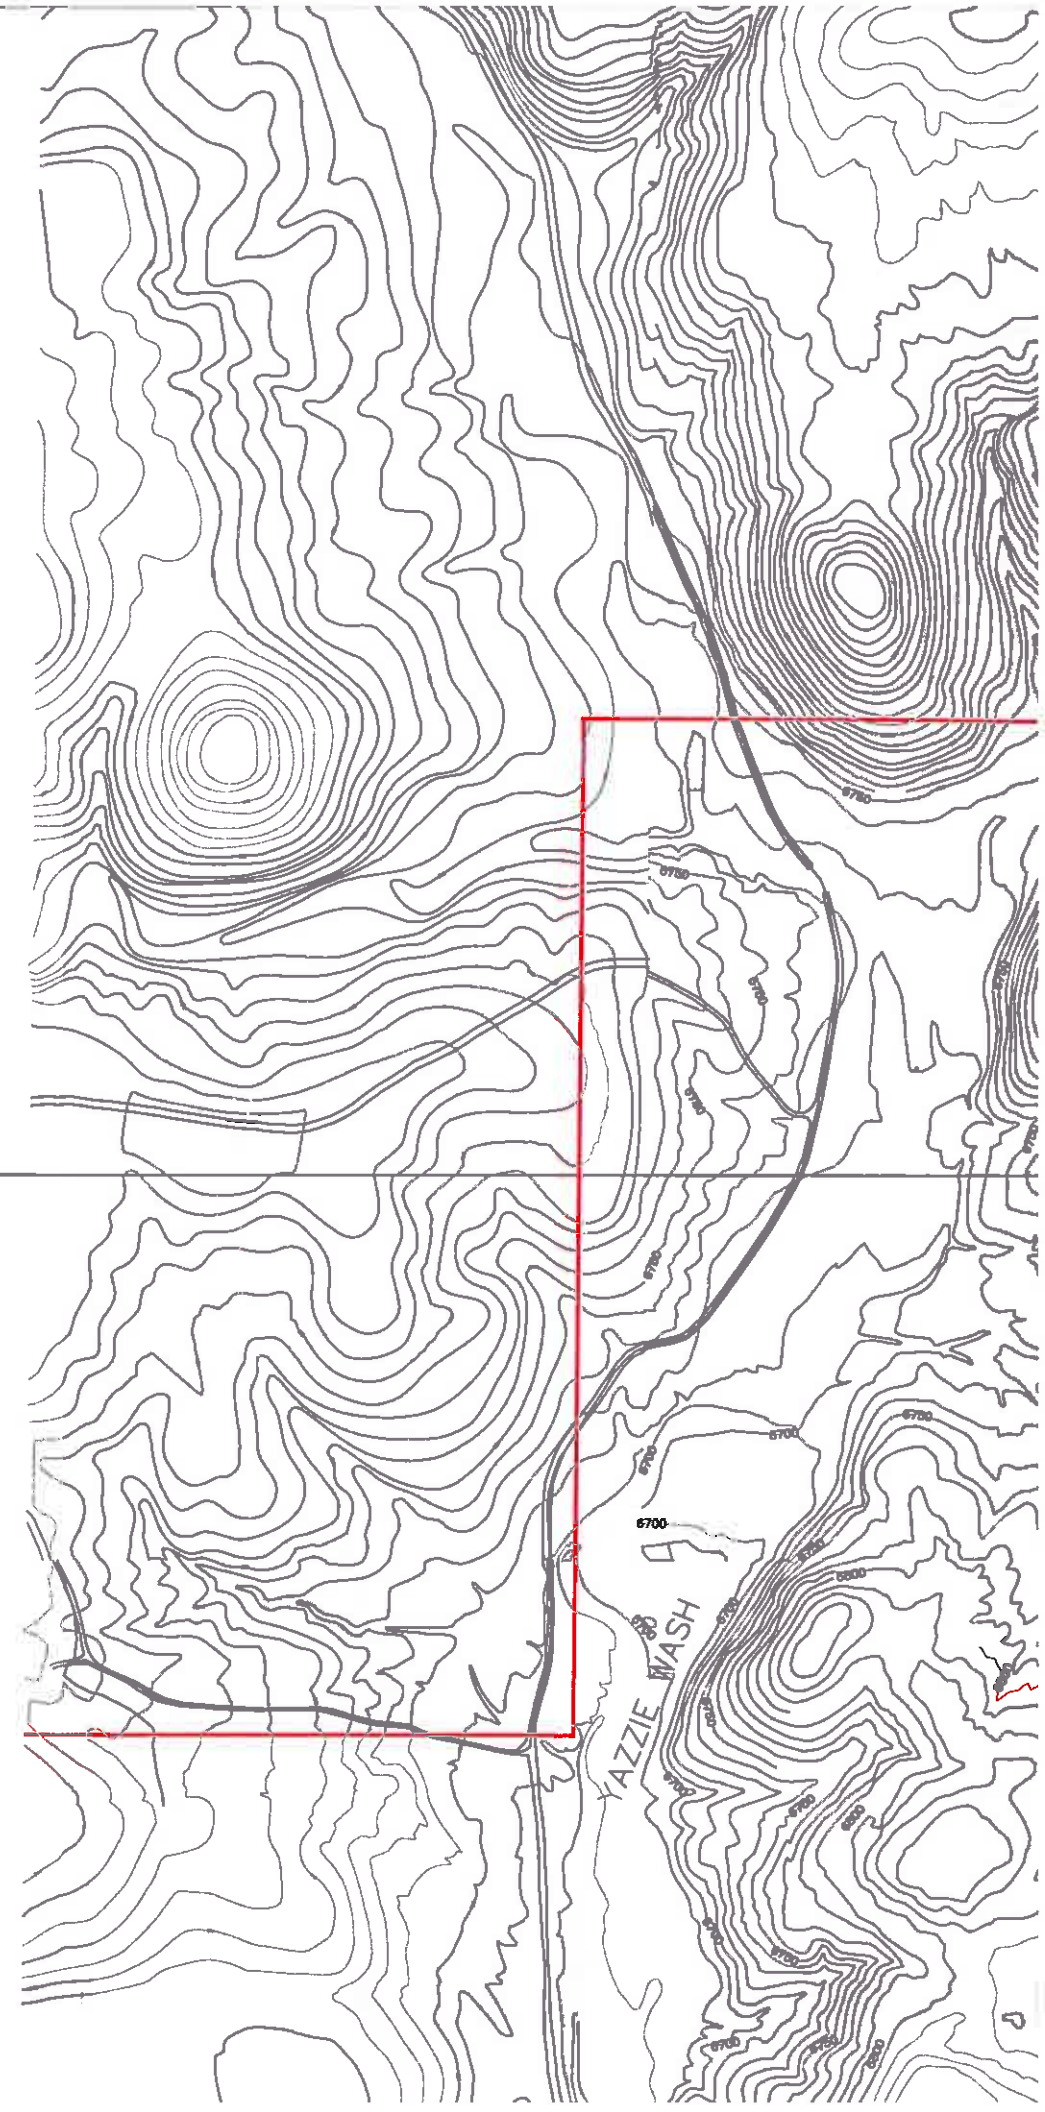


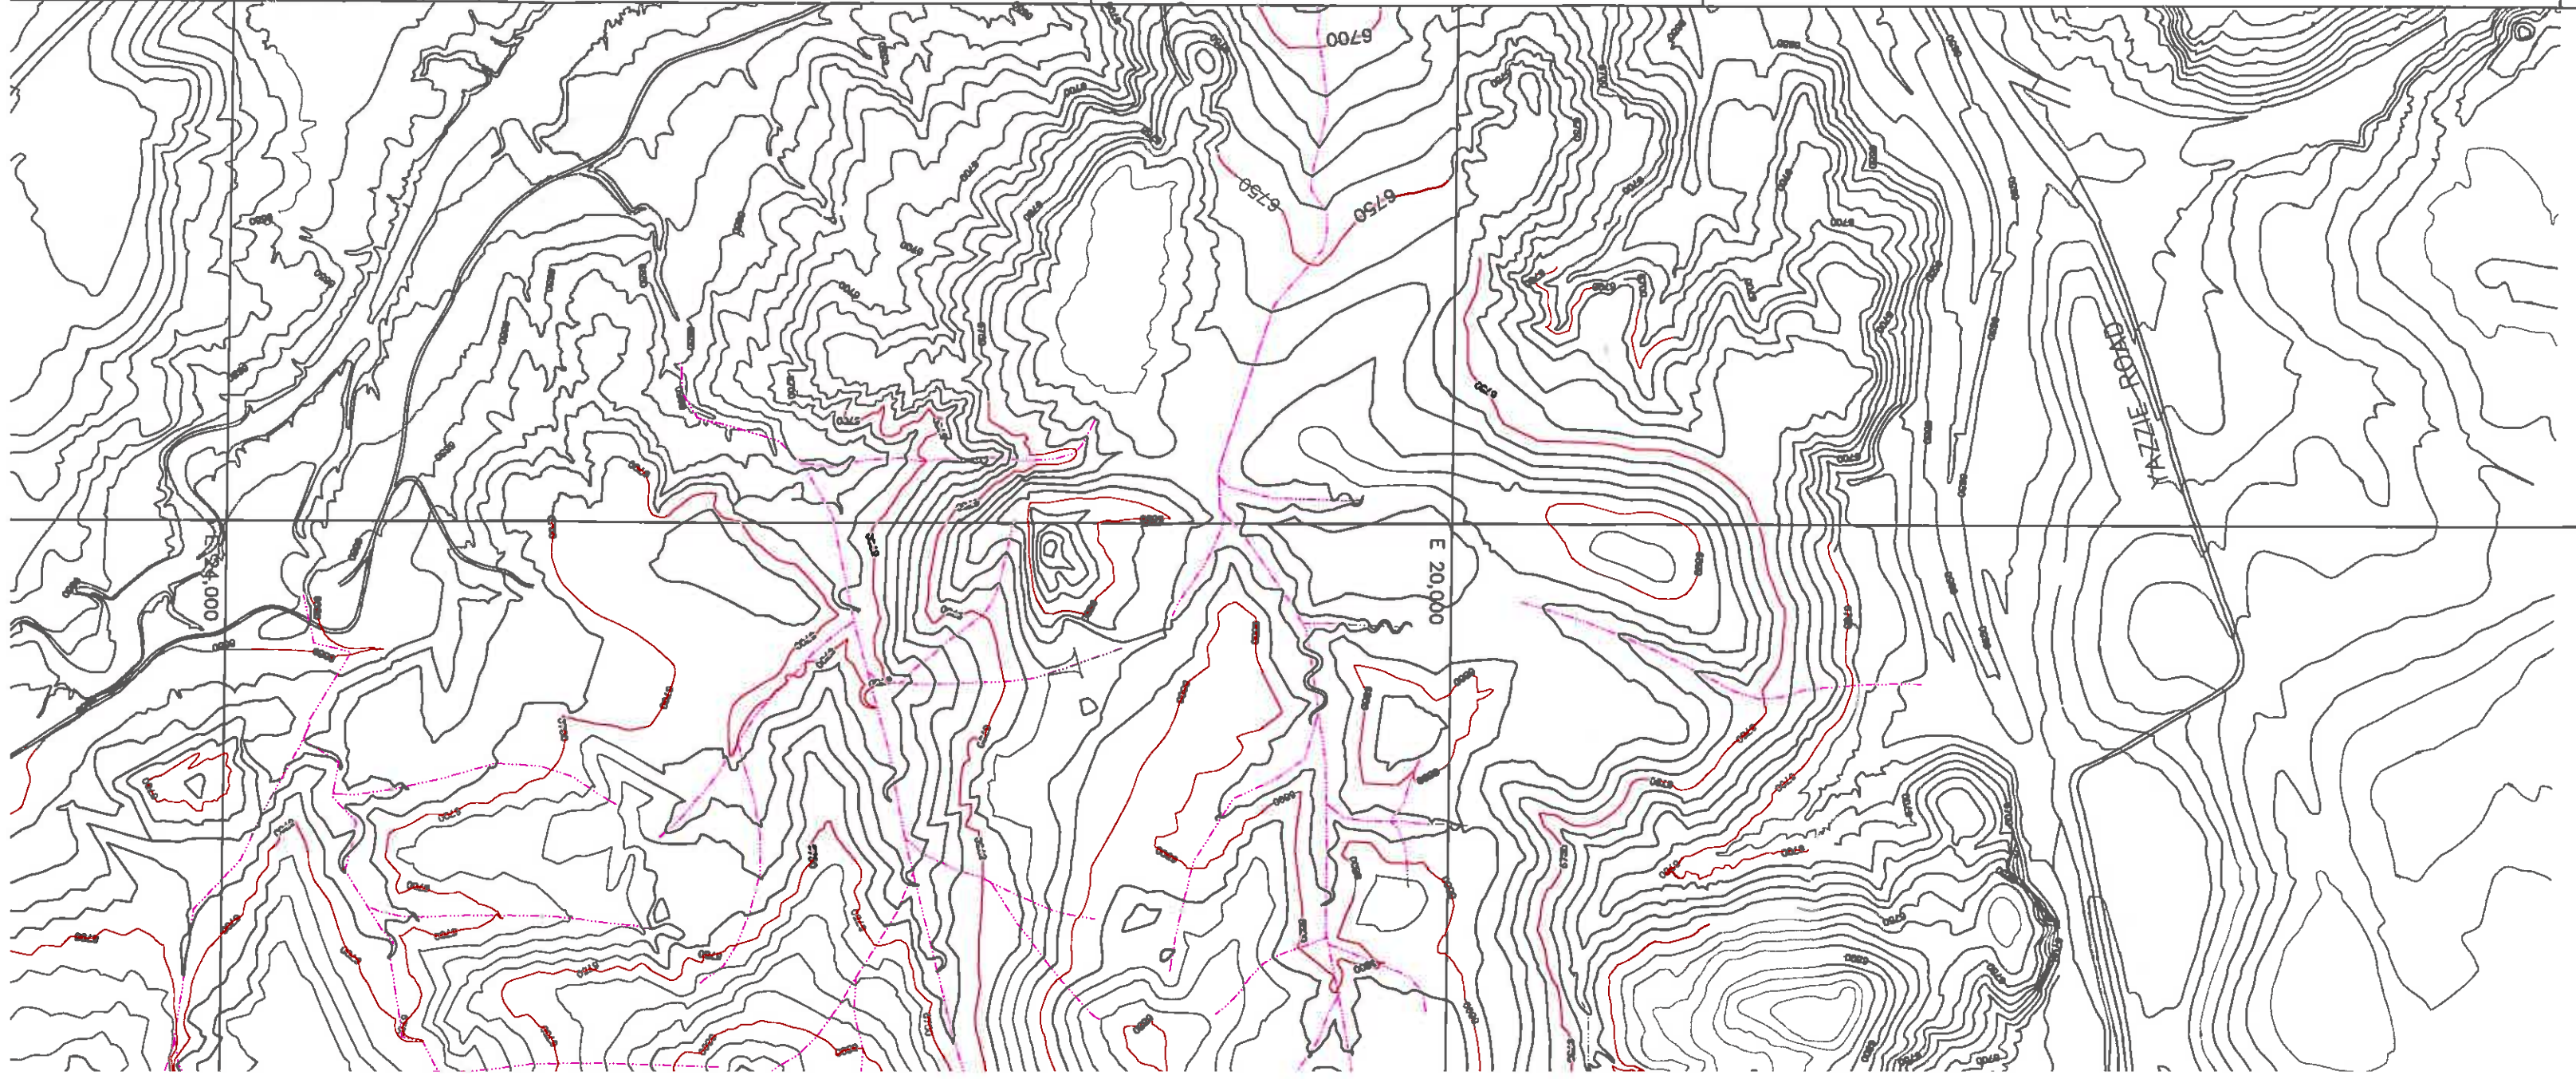


- LEGEND
- PERMIT BOUNDARY
 - PERMANENT ROAD
 - NON MINING RELATED ROADS
 - DRAINAGE CHANNEL

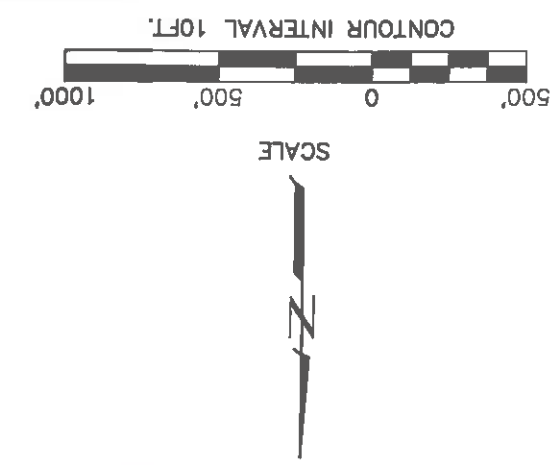

H-8	J-6	K-6	L-6
H-7	J-7	K-7	L-7
H-8	M-8	L-8	N-8
K-9	L-9	M-9	N-9
K-10	L-10	M-10	N-10
K-11	L-11	M-11	N-11
M-12			

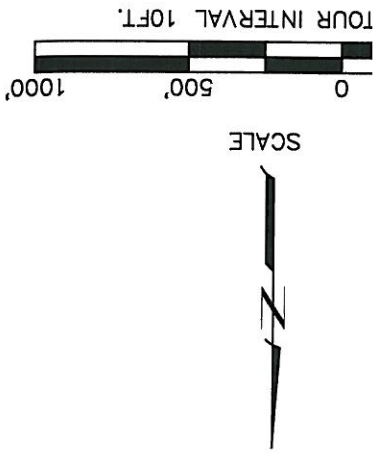

H-6	J-6	K-6	L-6		
H-7	J-7	K-7	L-7	M-7	N-7
		K-8	L-8	M-8	N-8
		K-9	L-9	M-9	N-9
		K-10	L-10	M-10	N-10
		K-11	L-11	M-11	N-11
				M-12	

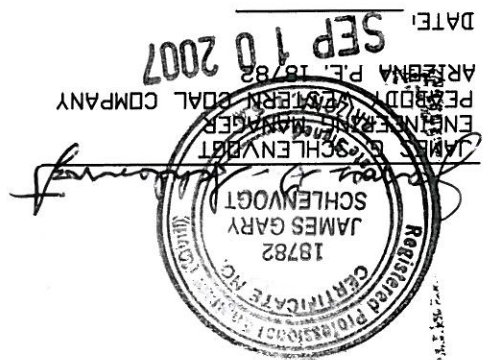

REVISIONS		CHK'D	DESCRIPTION
	02/02/05	JGS	N-9 5-YR. MINE PLAN REV.
	09/02/05	RSL	N-9 DRAINAGES
	04/24/07	JGS	N-9 5-YR. PMT REV.
	09/10/07	JGS	N-9 PMT-OSM RESPONSE

DRAWING NO. 85352, SHEET K6		ESTIMATED POSTMINING		TOPOGRAPHIC MAP	
KAYENTA MINE		PEABODY WESTERN COAL COMPANY		P. O. BOX 650 KAYENTA, ARIZONA 86033	
DESIGNED BY: GA		SCALE: 1"=500'		DRAWING DATE: 02/07/06	
DRAWN BY: PEK		CHECKED BY: JGS		PHOTO DATE: 05-83	
CONTOUR INT.: 10'		DWG FILE: K6 POSTMINE		DRAINAGE PLAN.DW	

