



- NOTES:
- A-A' (See Chapter 6, Figure 26 for Typical Cross-Section.
Design width = 75').
 - See Black Mesa PAP Chapter 6 for Construction Specifications.


- See Chapter 6, Attachment N, Volume 7 for Black Mesa Complex Geotechnical Inspection Report.
- Salvage topsoil in accordance with the approved topsoil salvage plan.
- Reclamation of the road side slopes and the associated disturbance shall be in accordance with the approved reclamation plan.

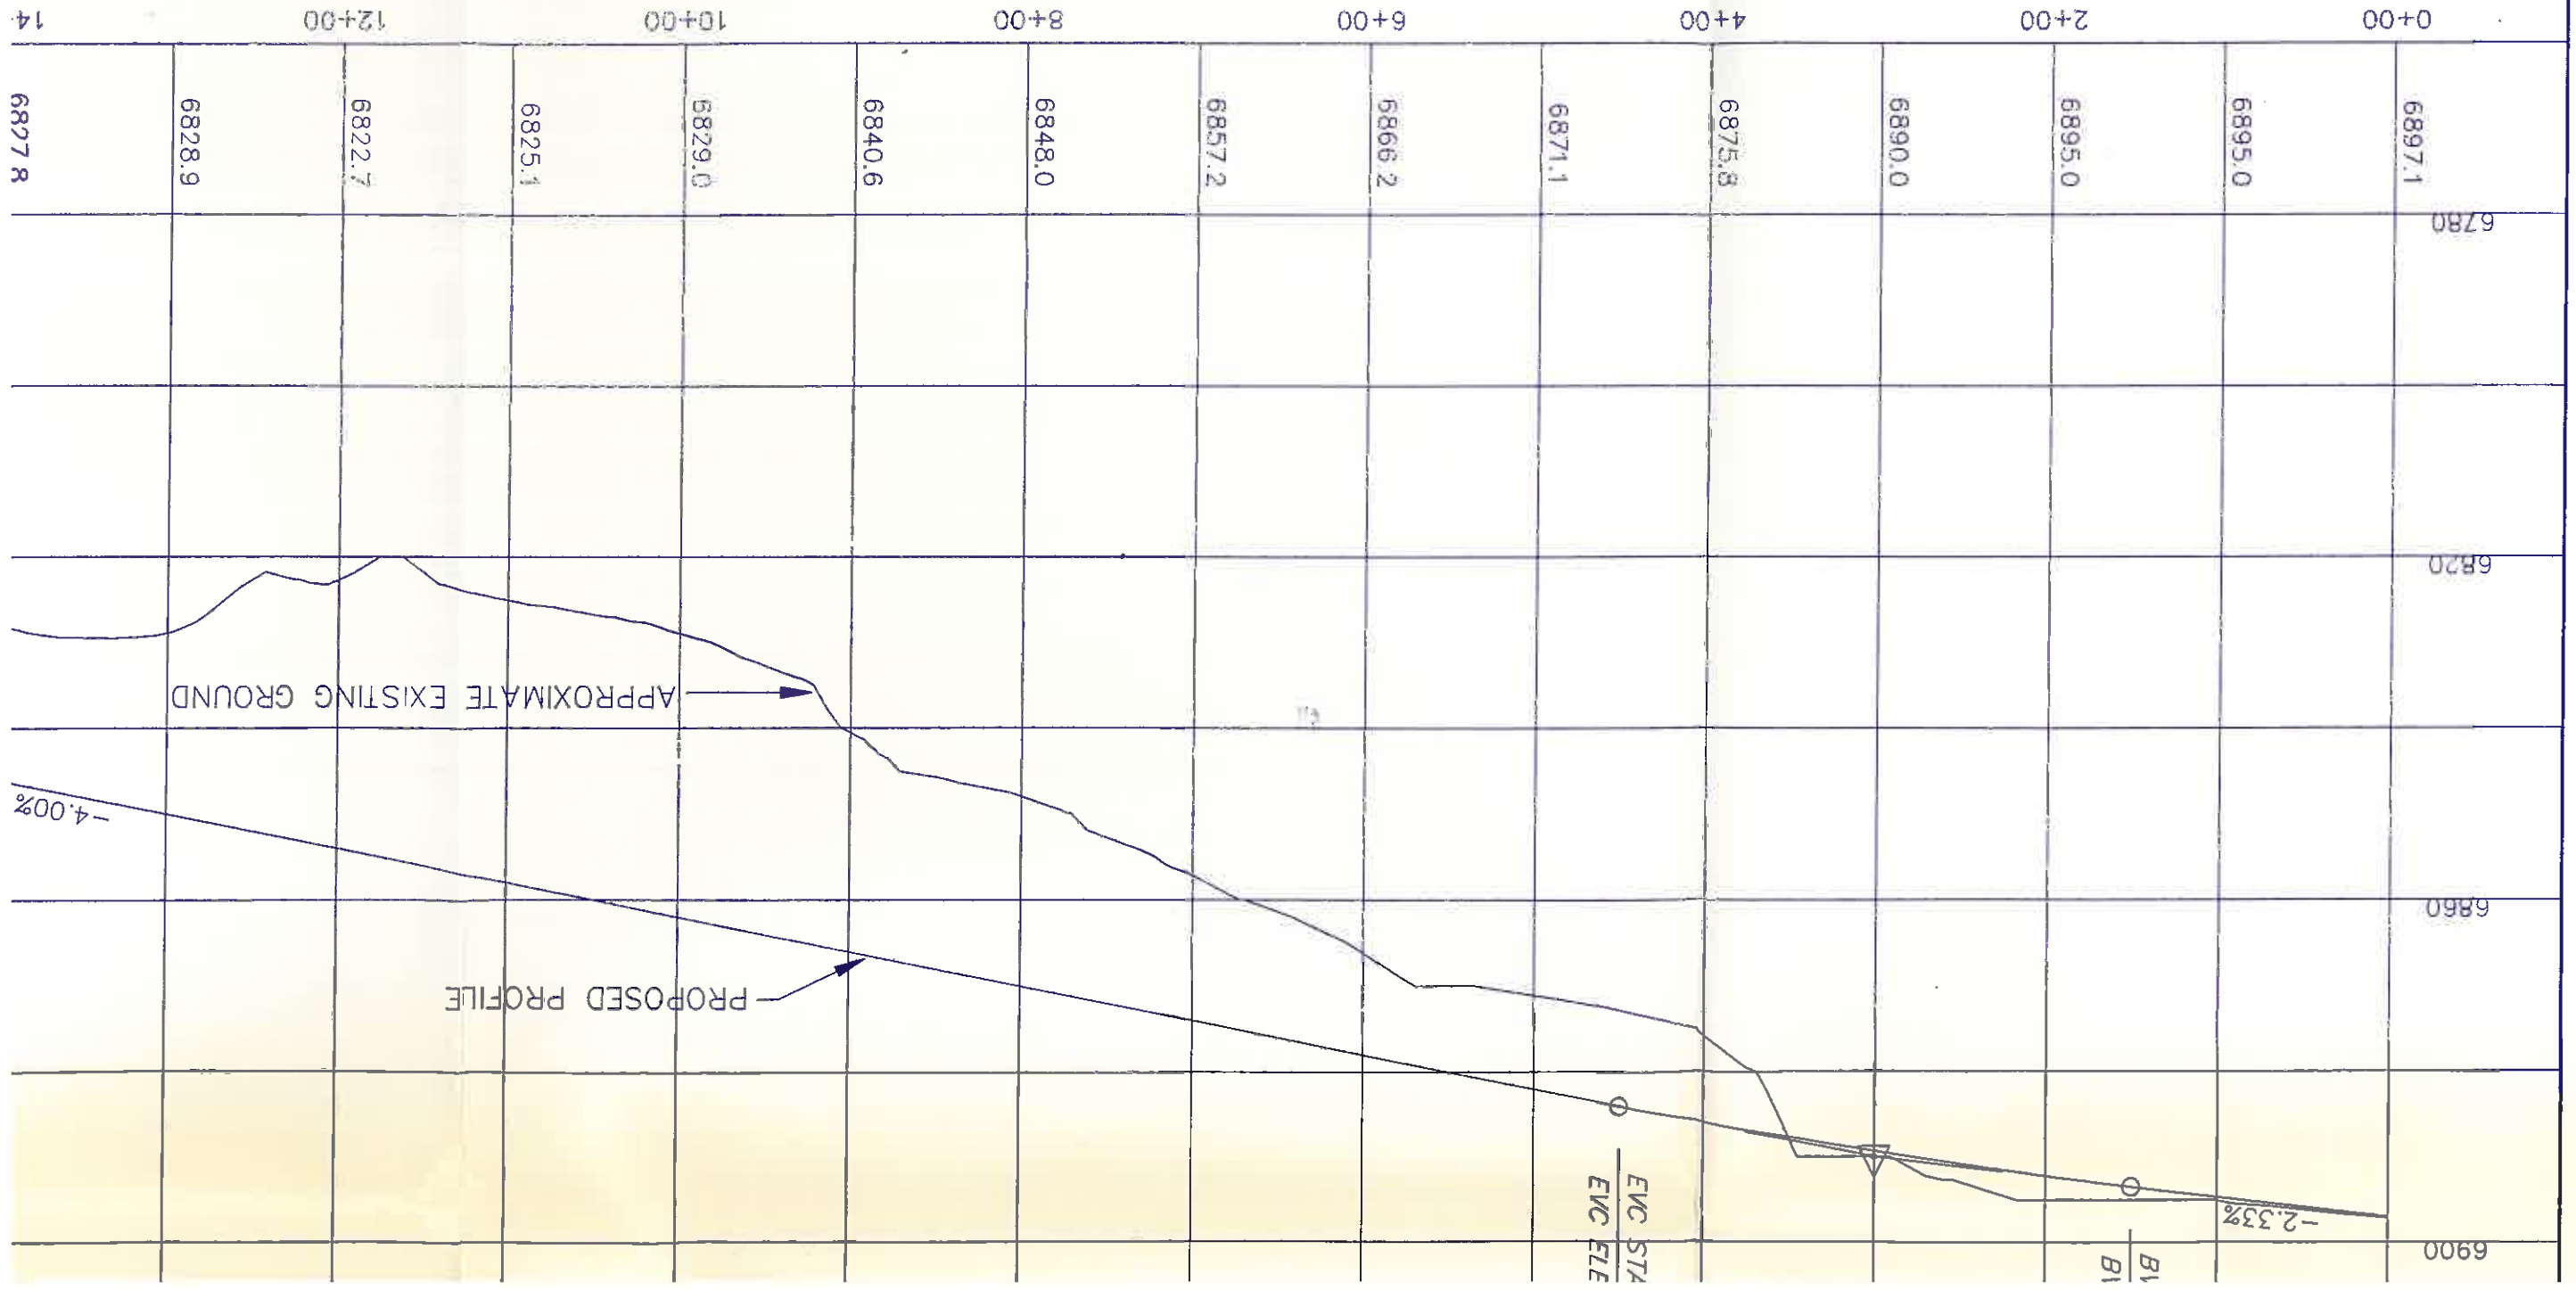

Complex Geotechnical Inspection Report.
turbance shall be in accordance
age plan.


DRAWN BY: PCC	REVISION: 9-15-92	SCALE: HORIZ: 1"=100'	SHEET 1 OF 2 SHEETS	PEABODY COAL COMPANY 1300 SOUTH YALE, FLAGSTAFF, AZ 86001
	DATE: 10-14-91			

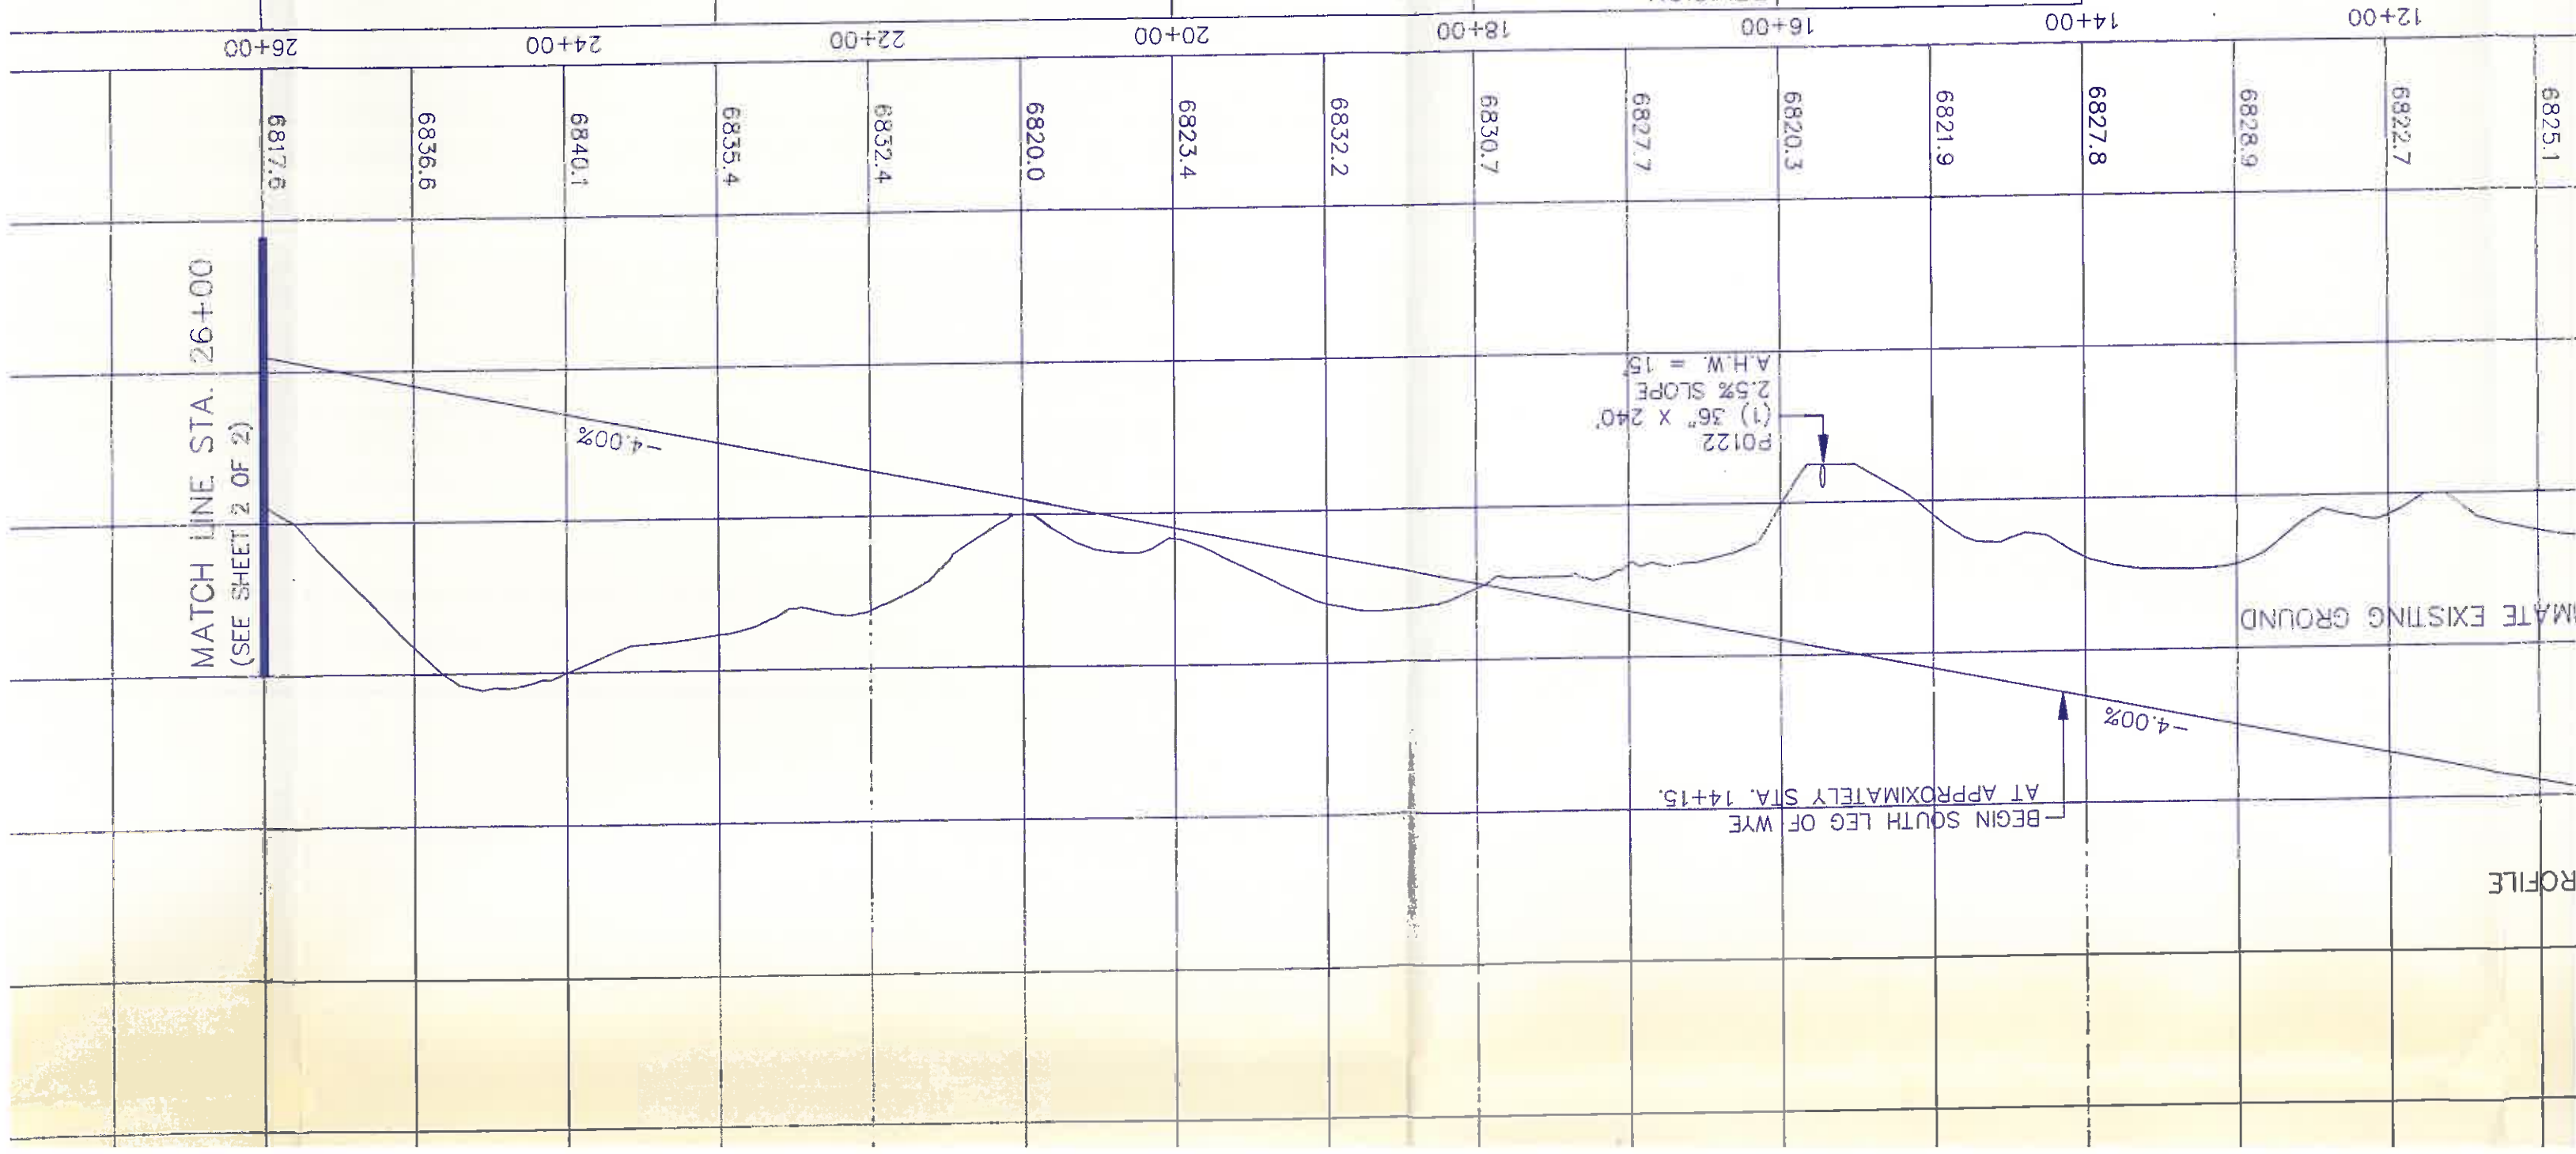


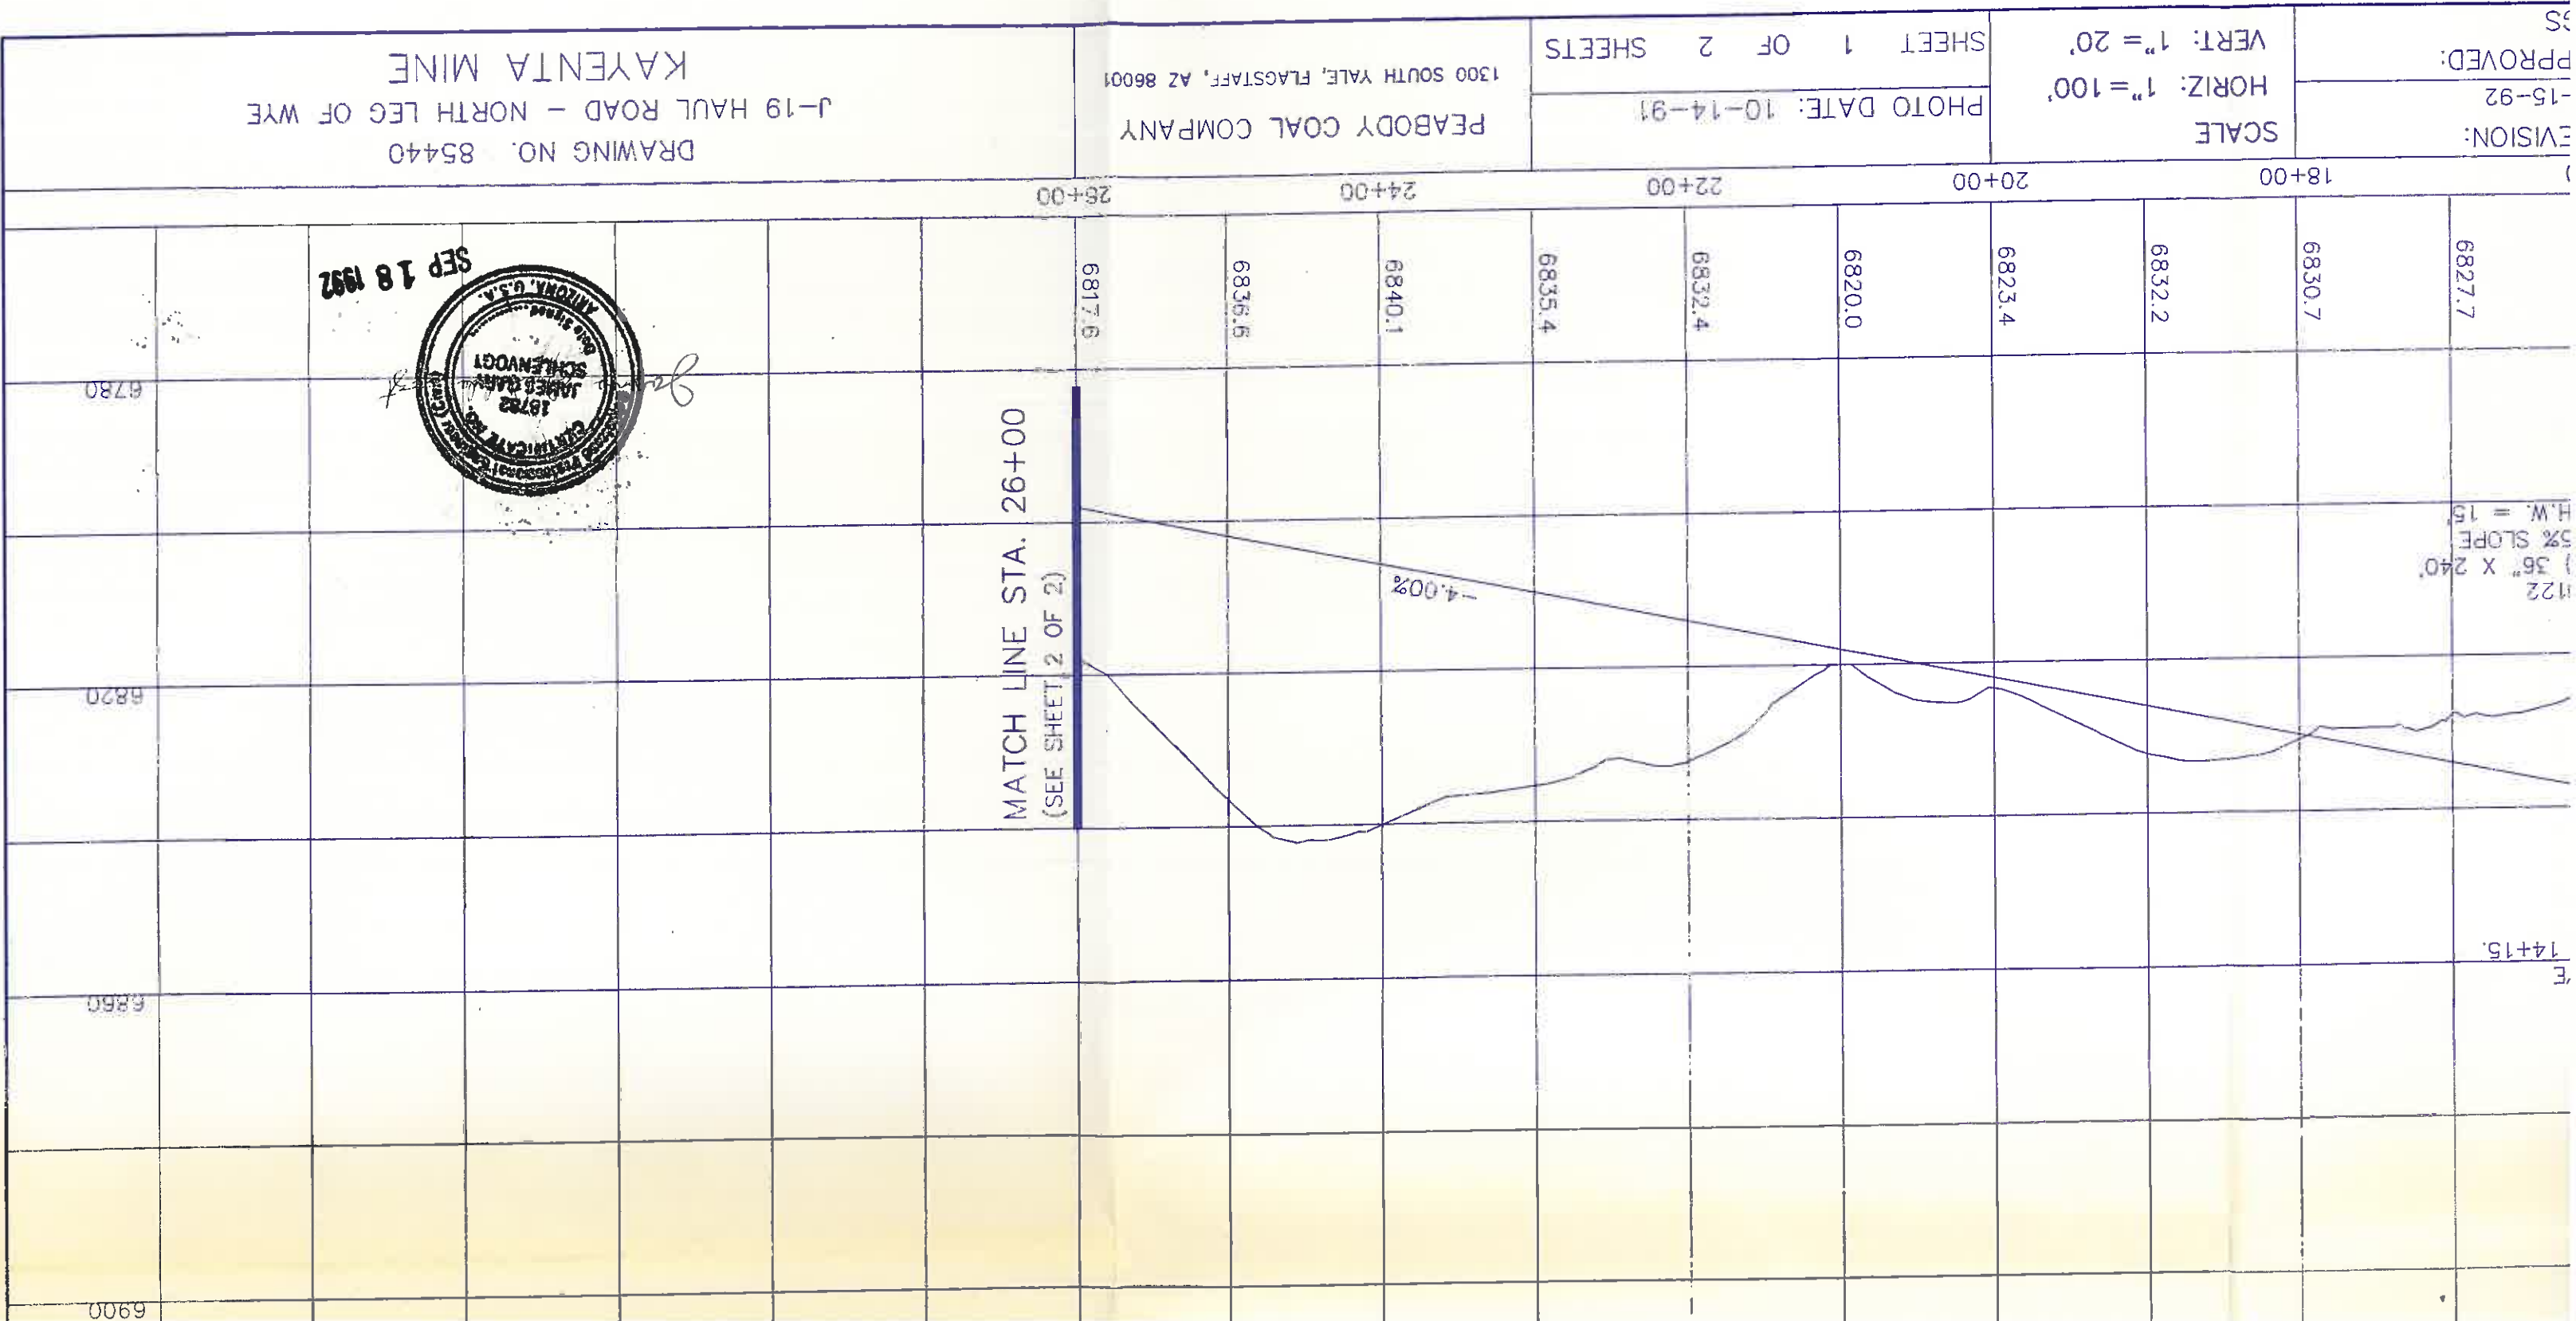



REVISION: -15-92 APPROVED: SS	SCALE HORIZ: 1"=100' VERT: 1"=20'	PHOTO DATE: 10-14-91	SHEET 1 OF 2 SHEETS
	PEABODY COAL COMPANY 1300 SOUTH YALE, FLAGSTAFF, AZ 86001		
DRAWING NO. 85440 J-19 HAUL ROAD - NORTH LEG OF WYE KAYENTA MINE			



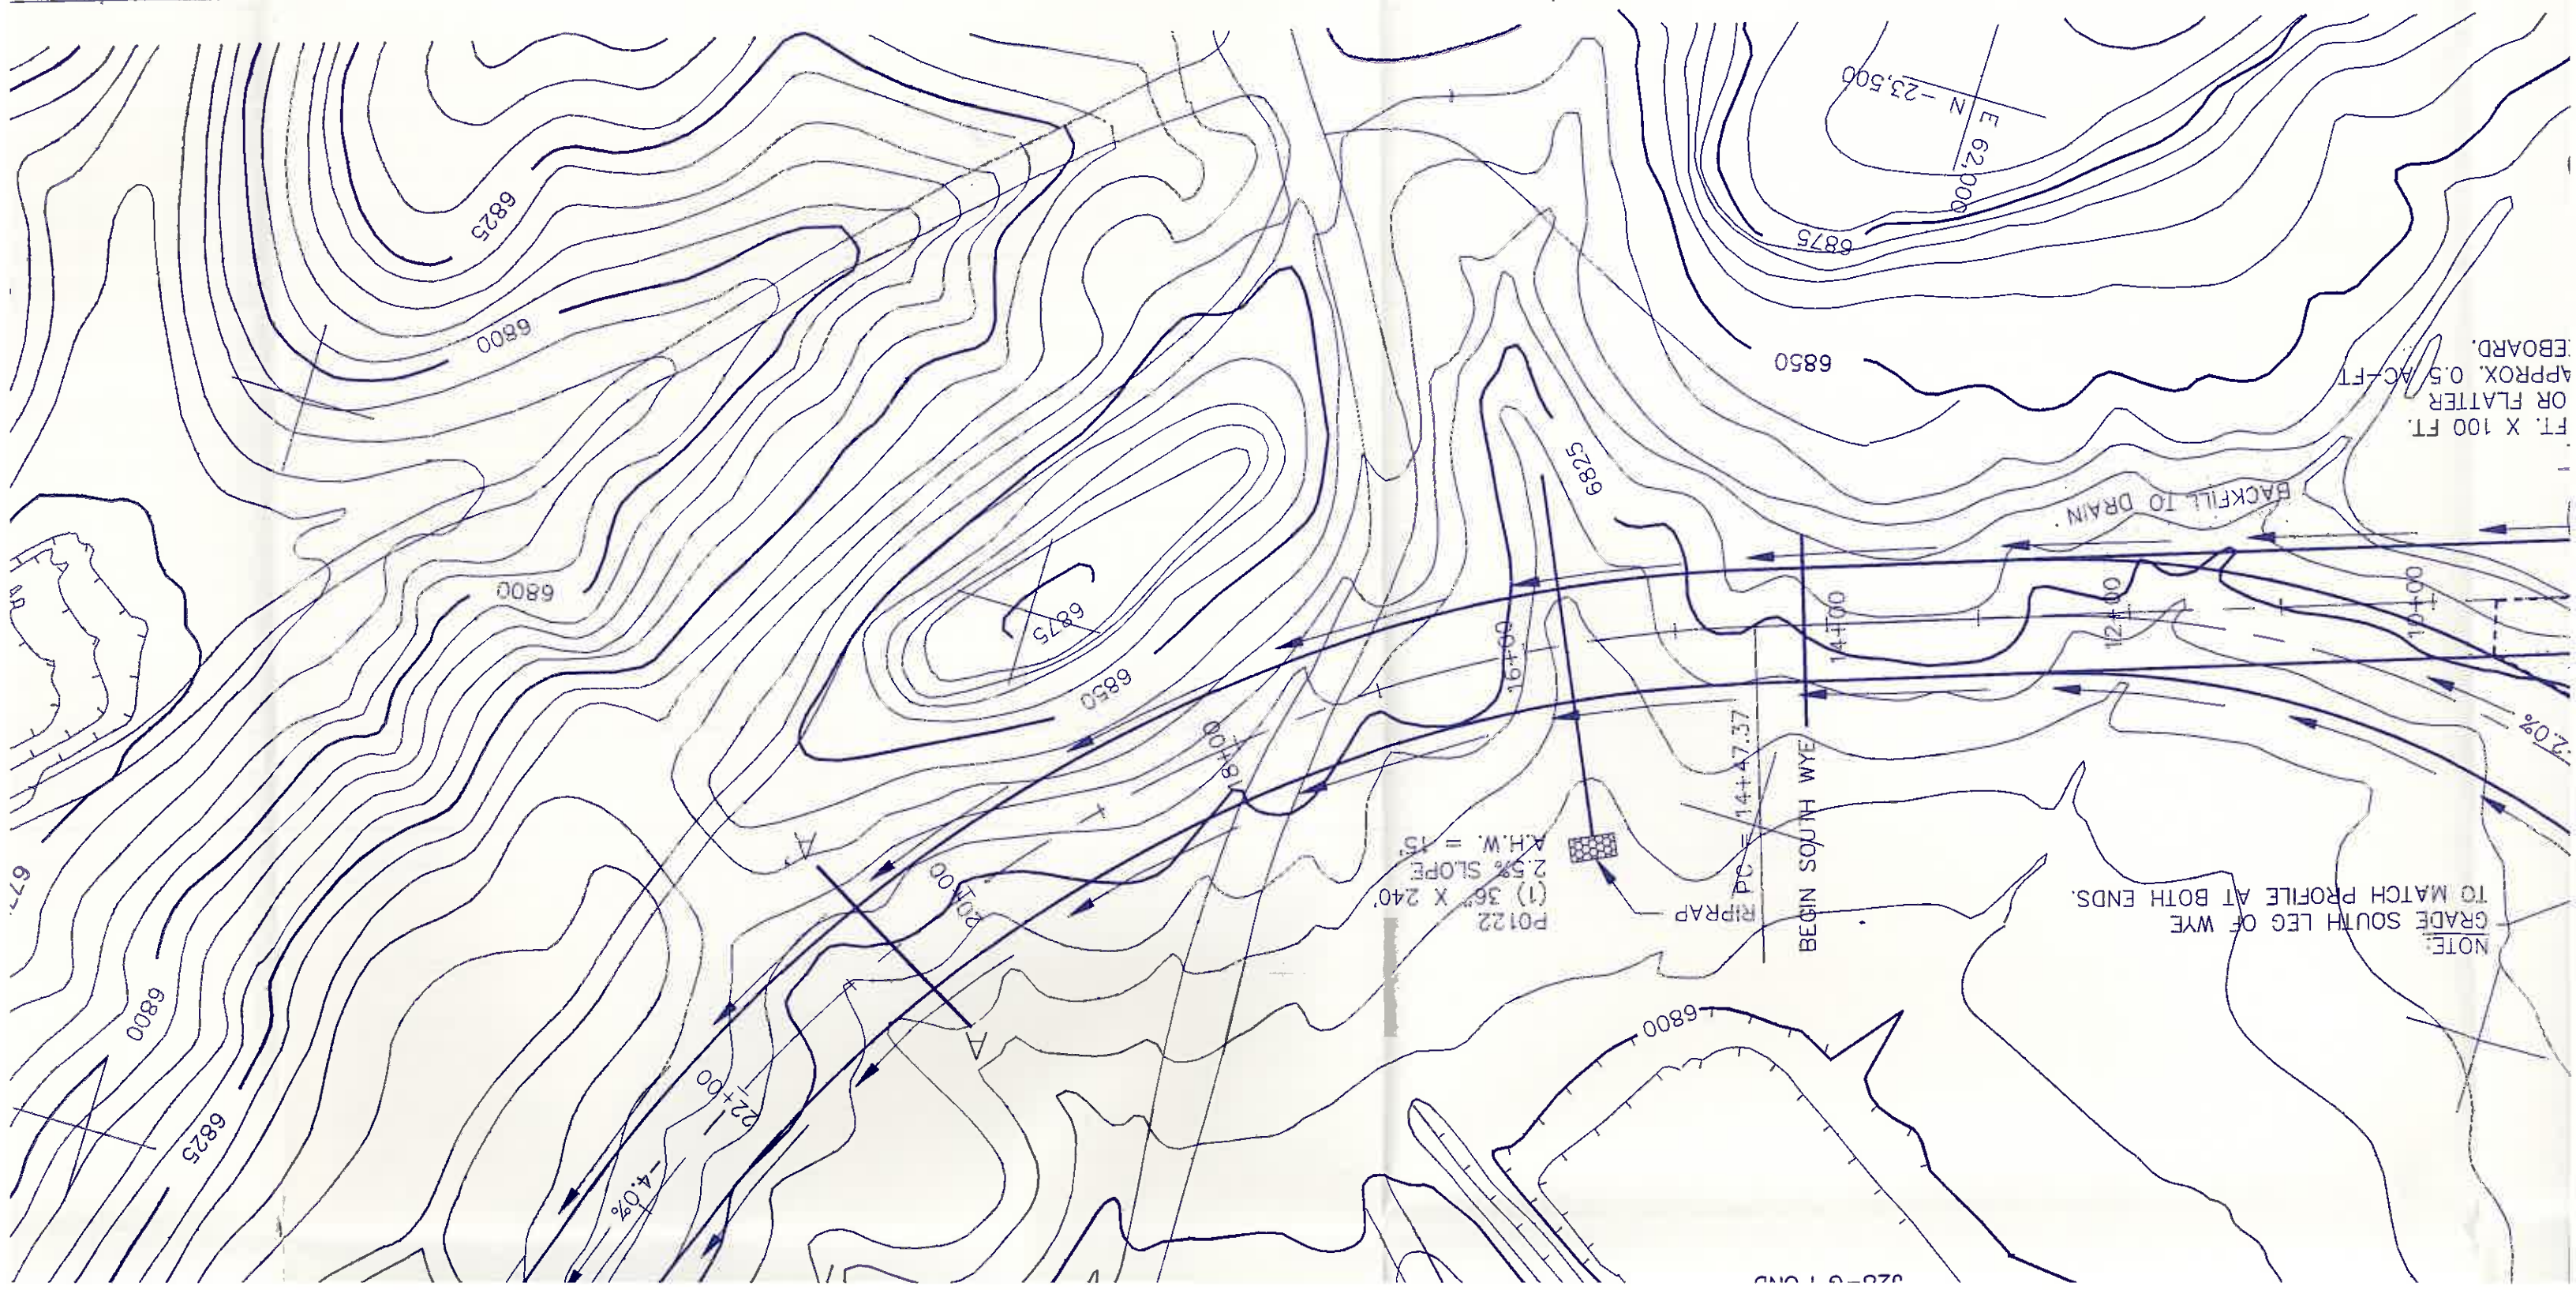

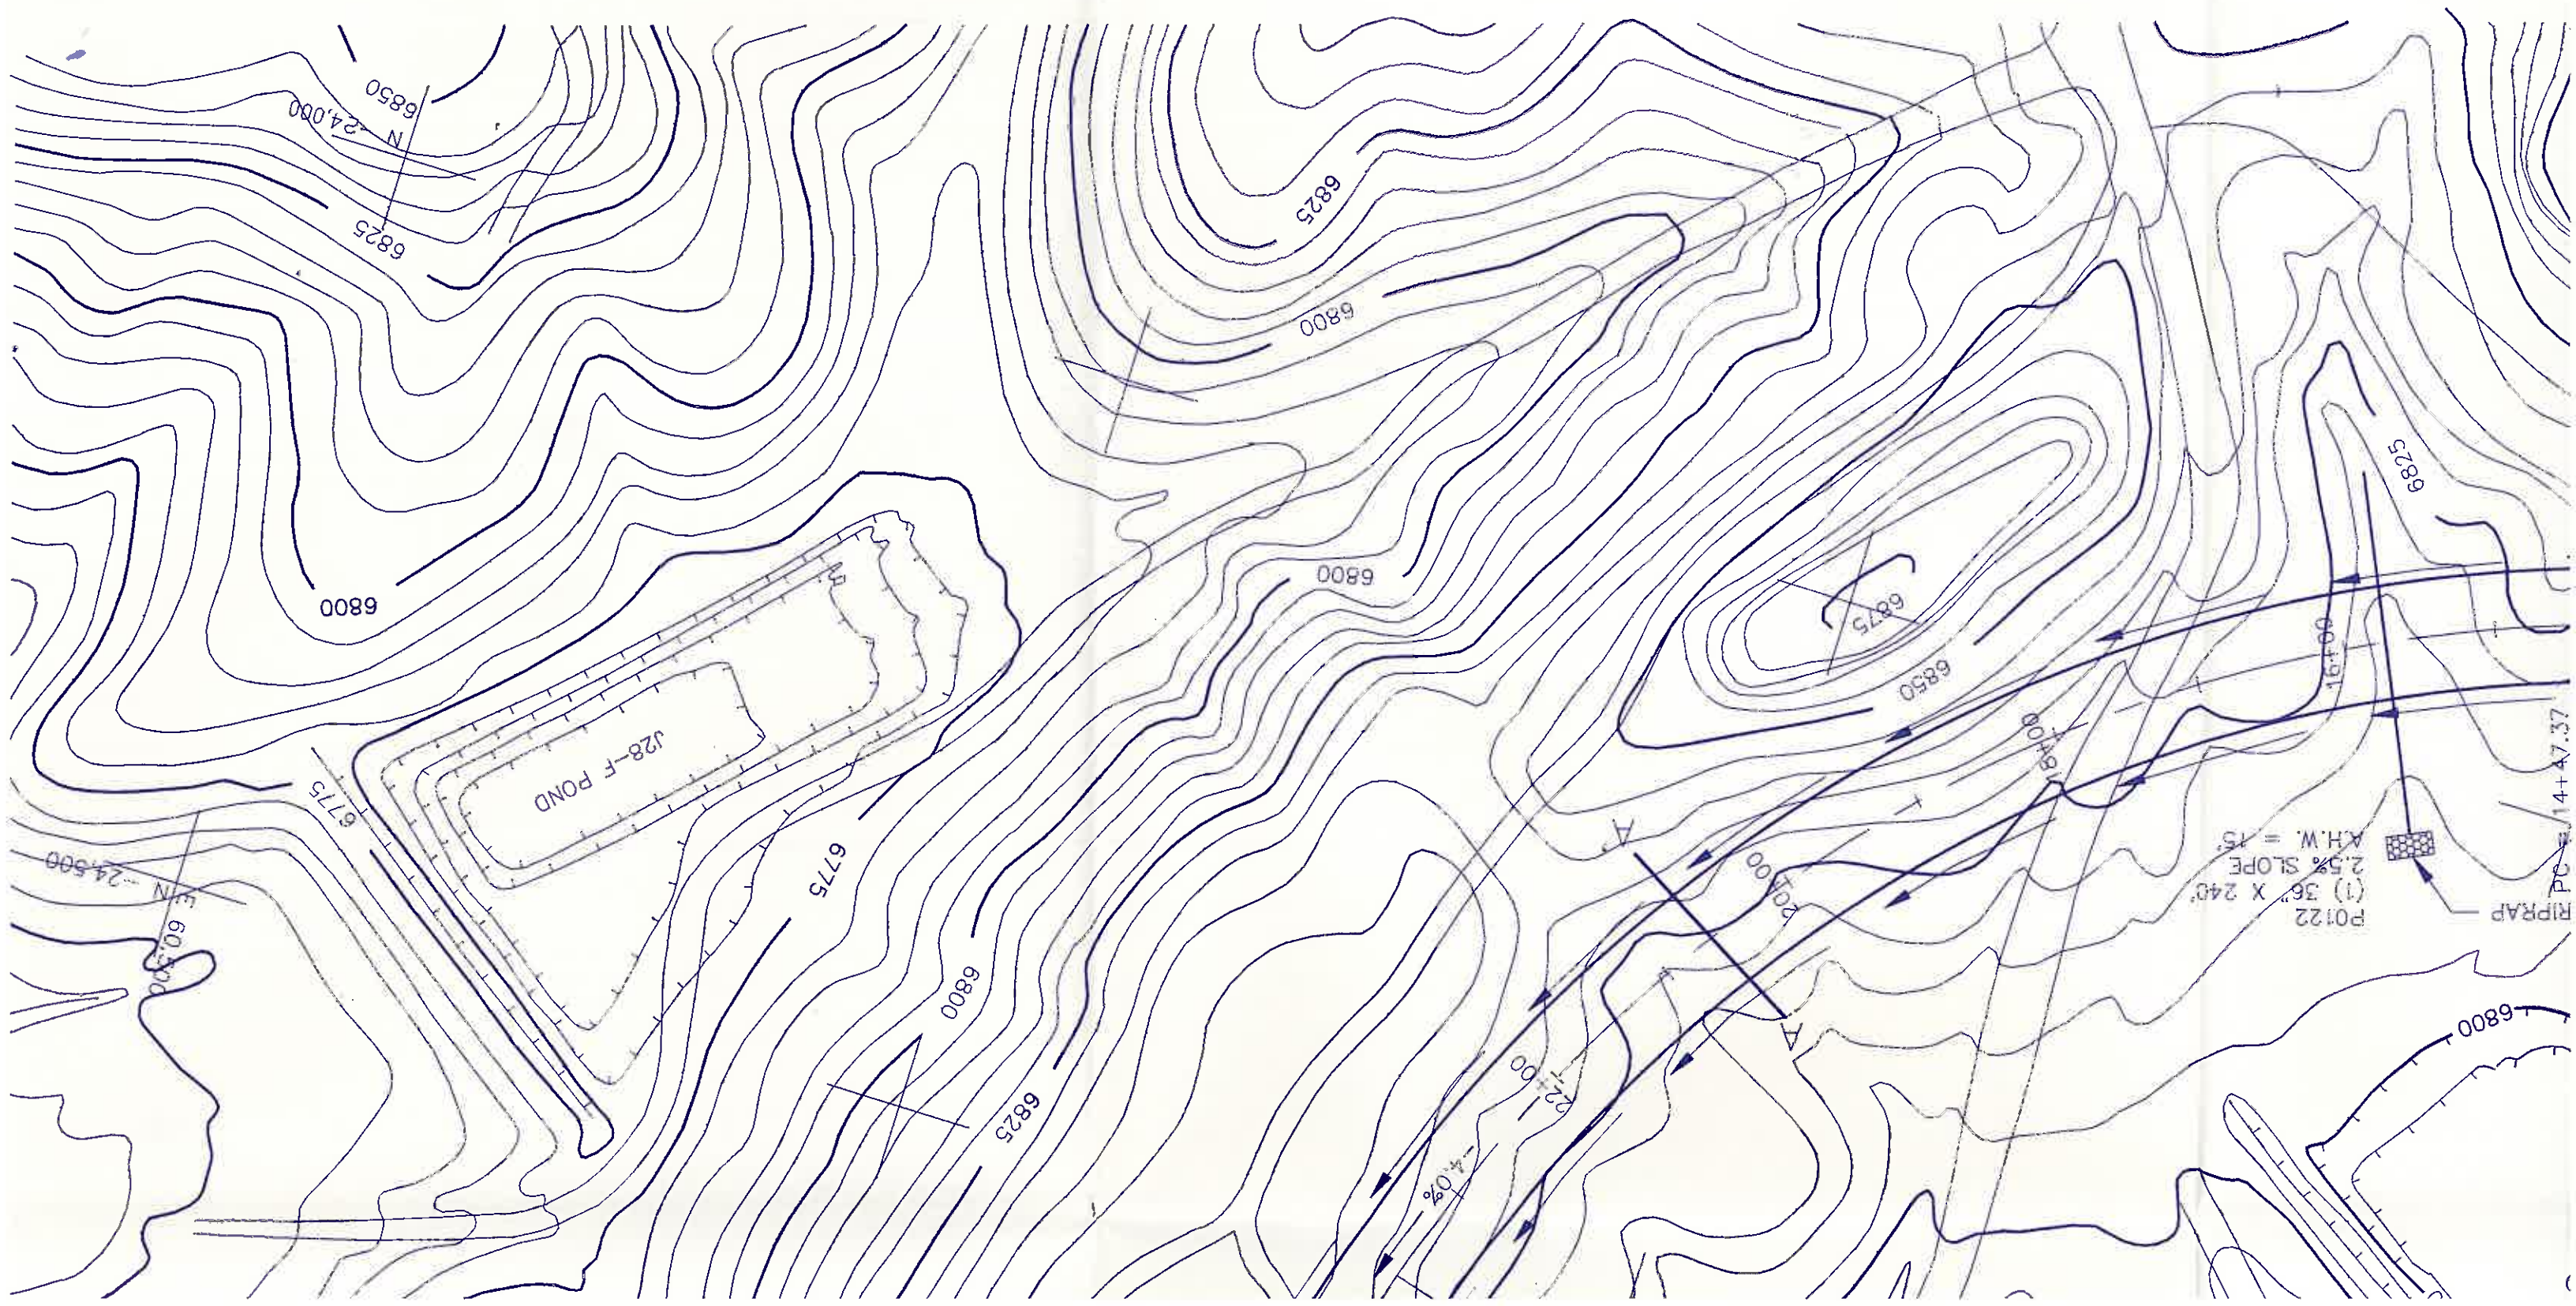

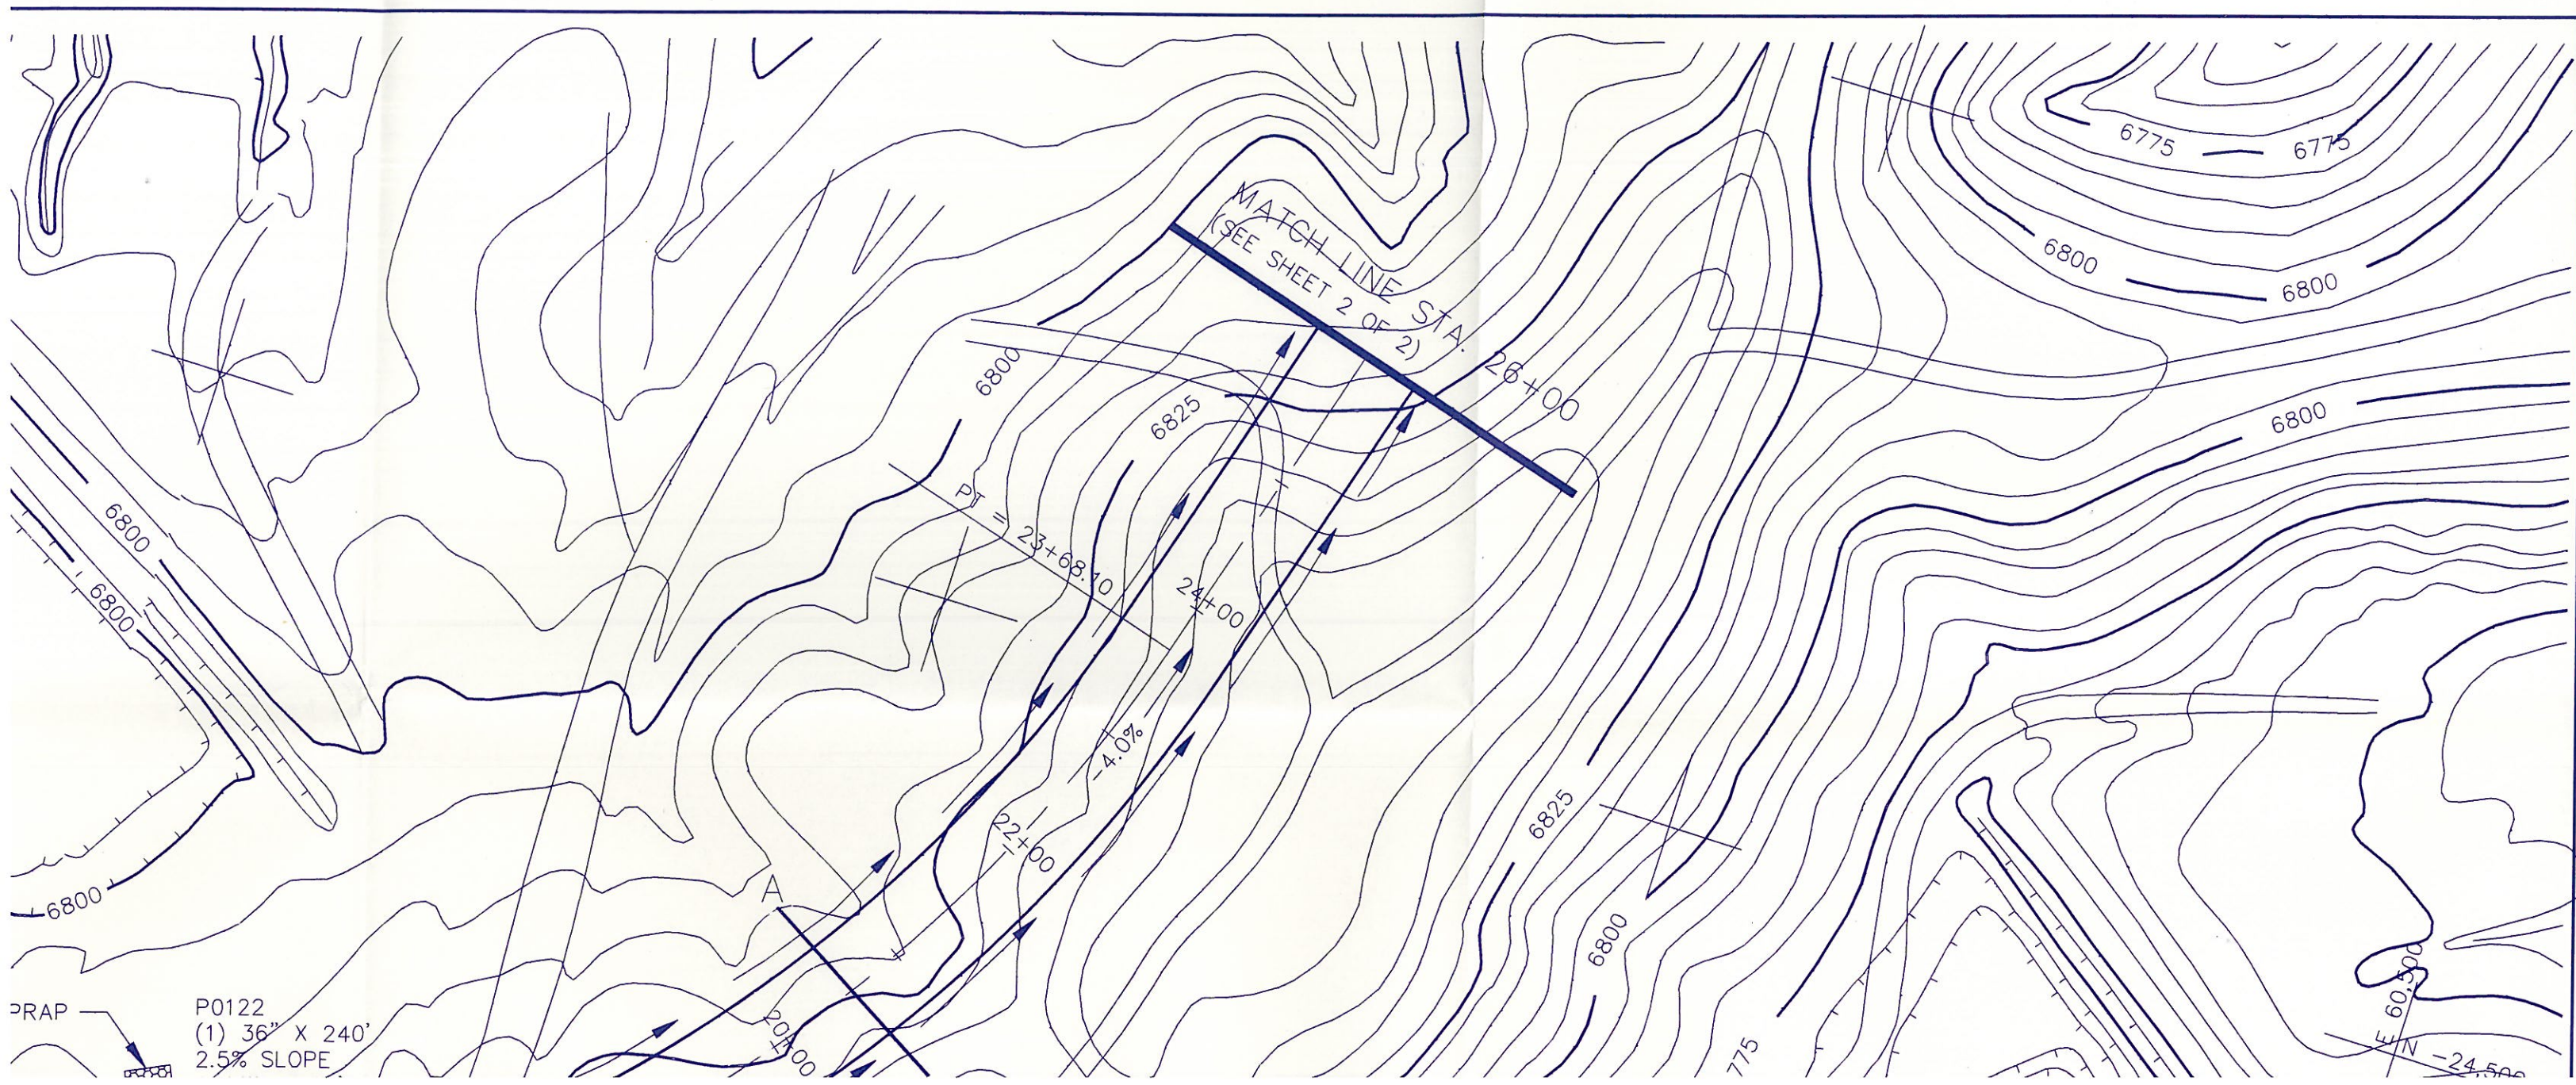

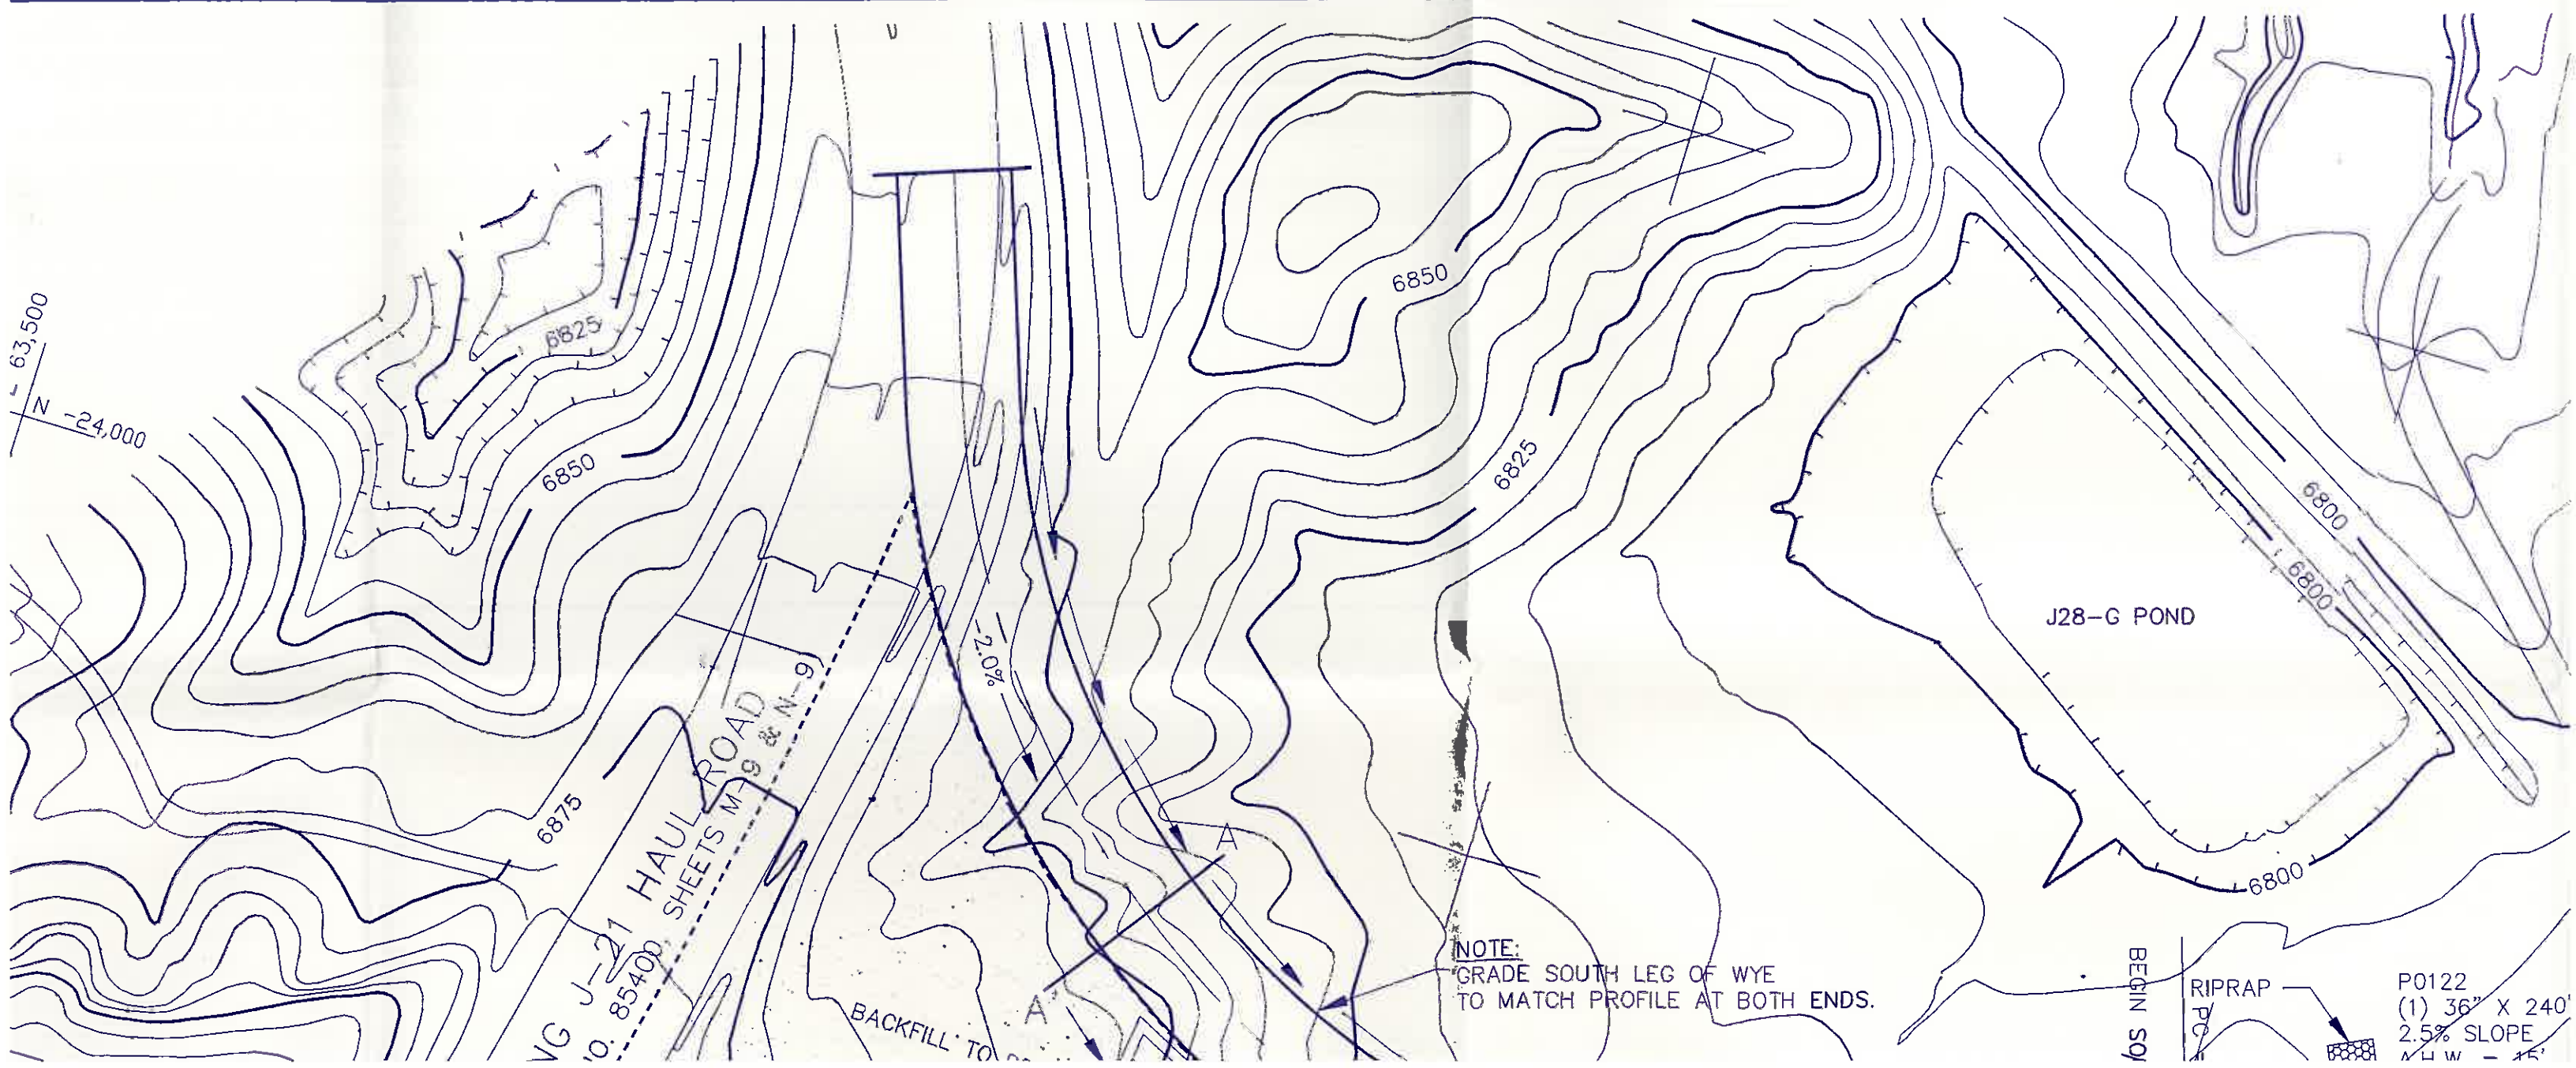

NOTE:
GRADE SOUTH LEG OF WYE
TO MATCH PROFILE AT BOTH ENDS.

BEGIN SQ
RIPRAP
P0122
(1) 36" X 240"
2.5% SLOPE
N L W - 15'

