



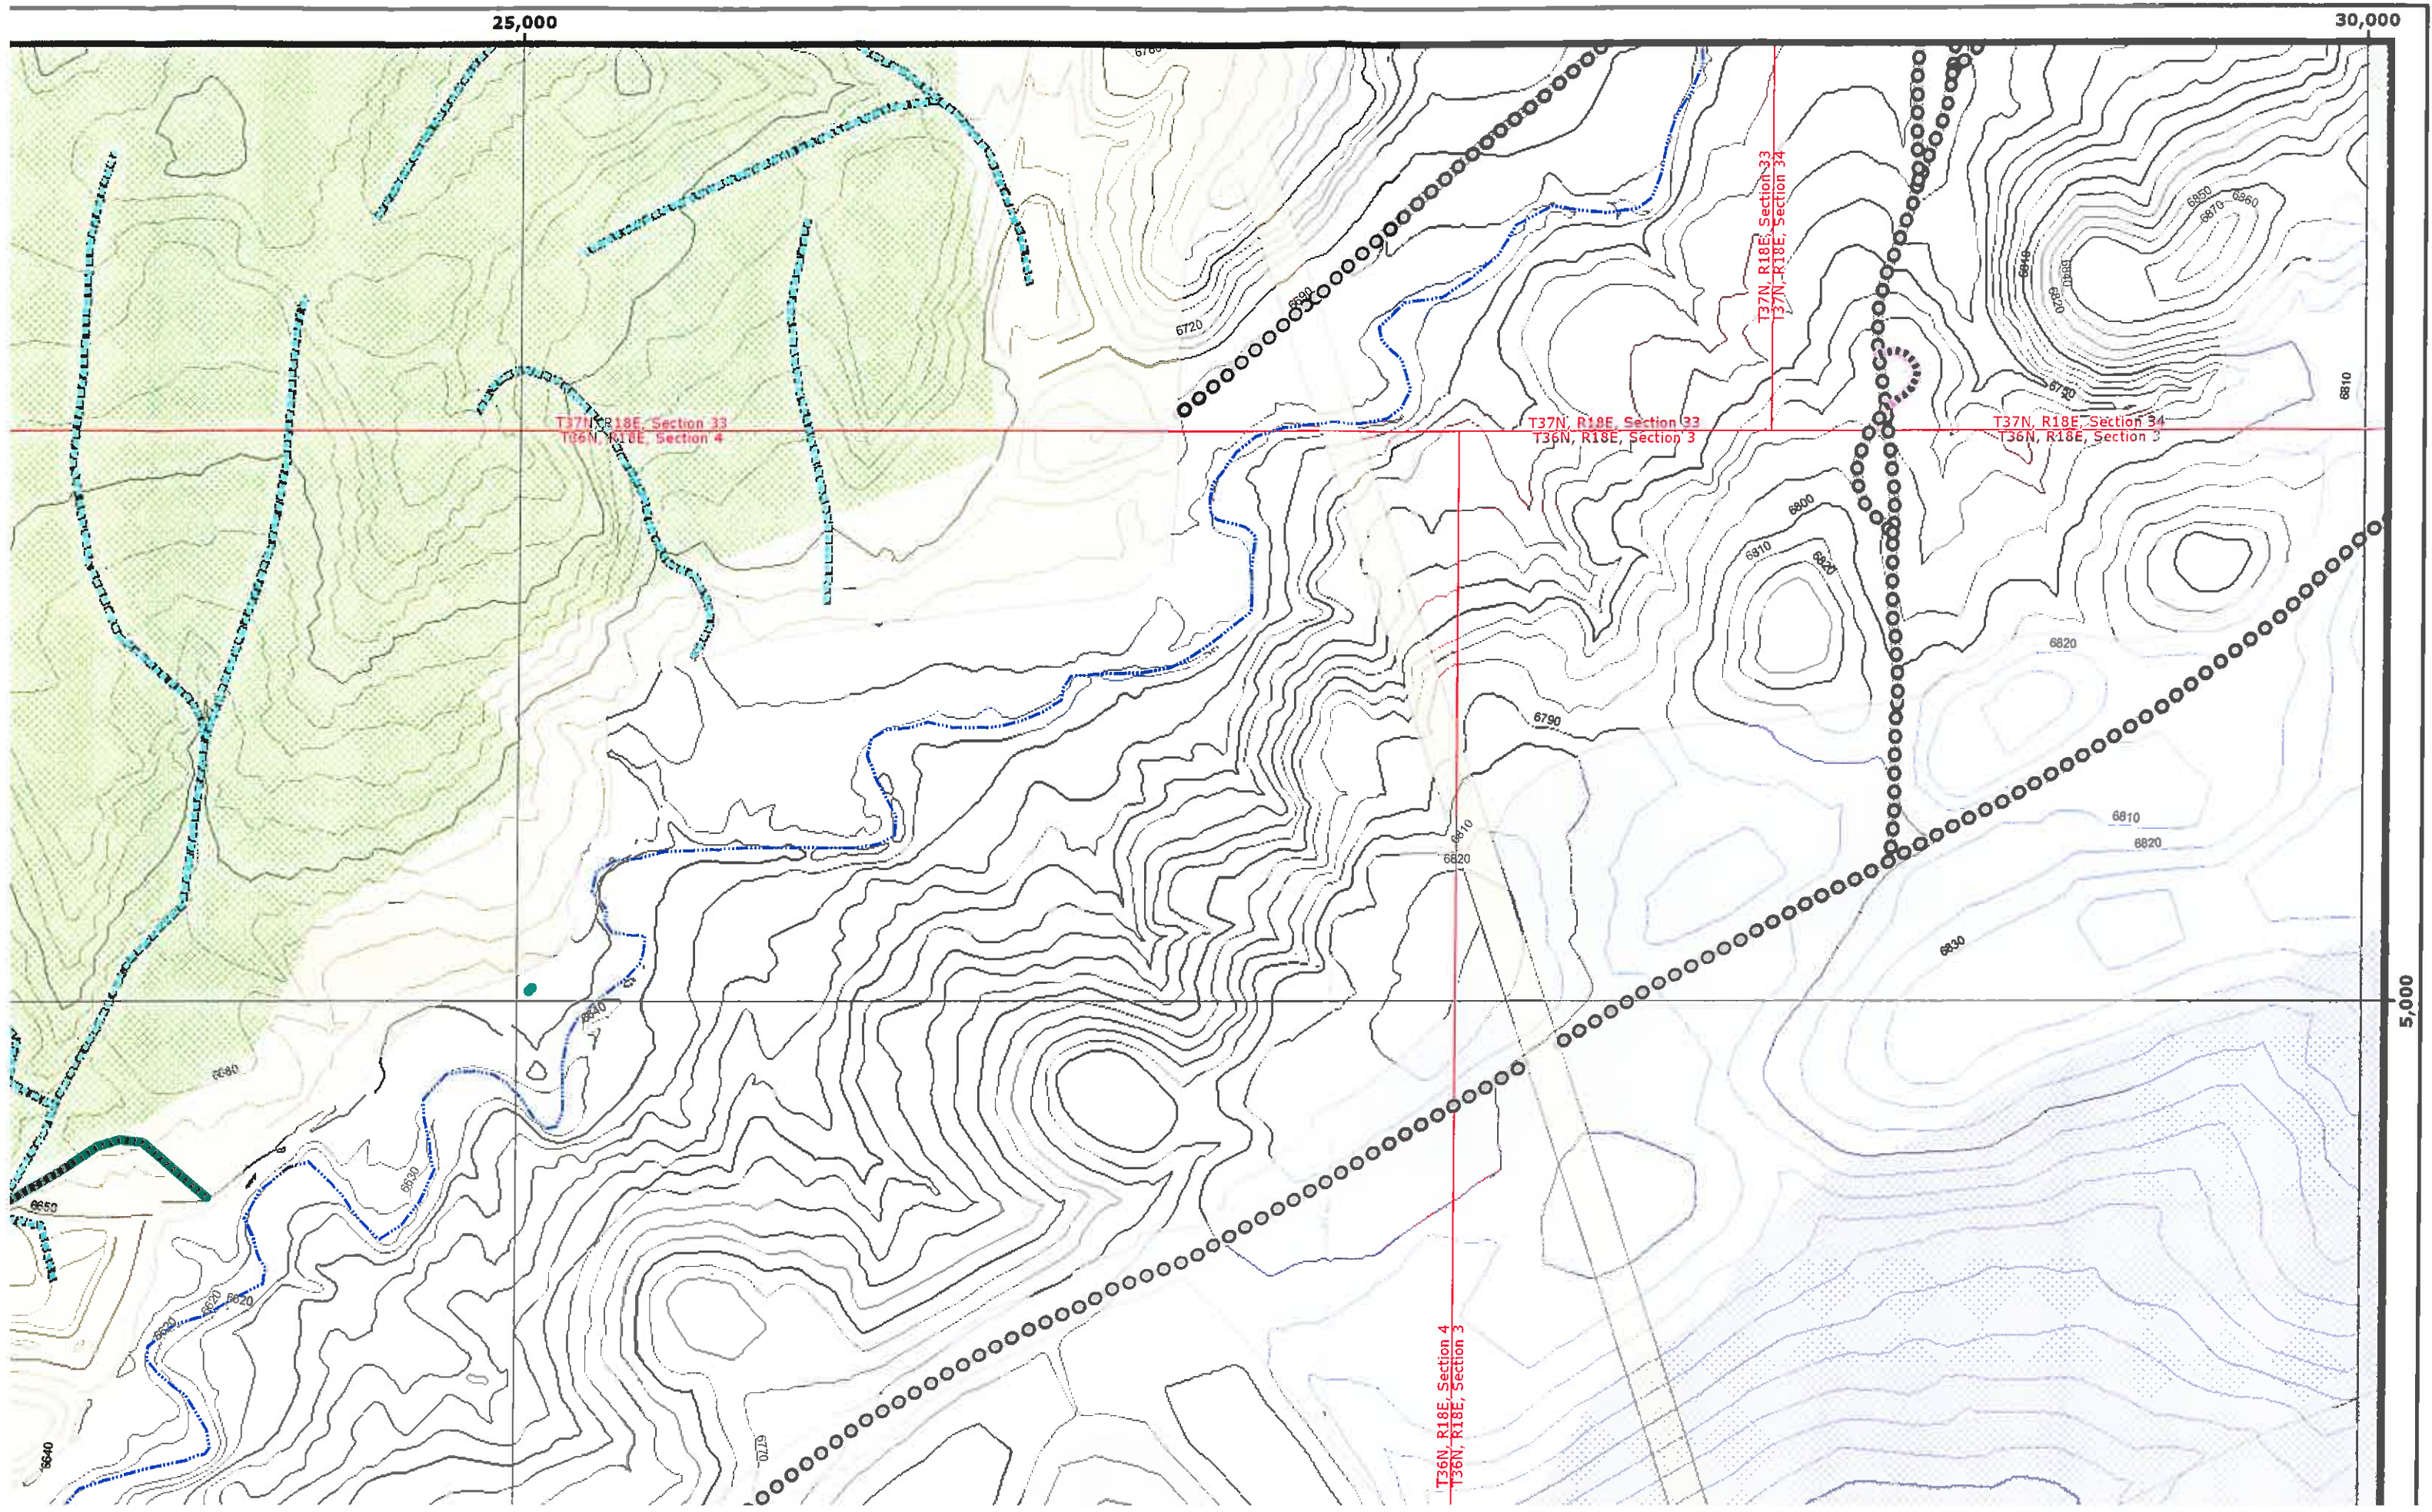


20,000

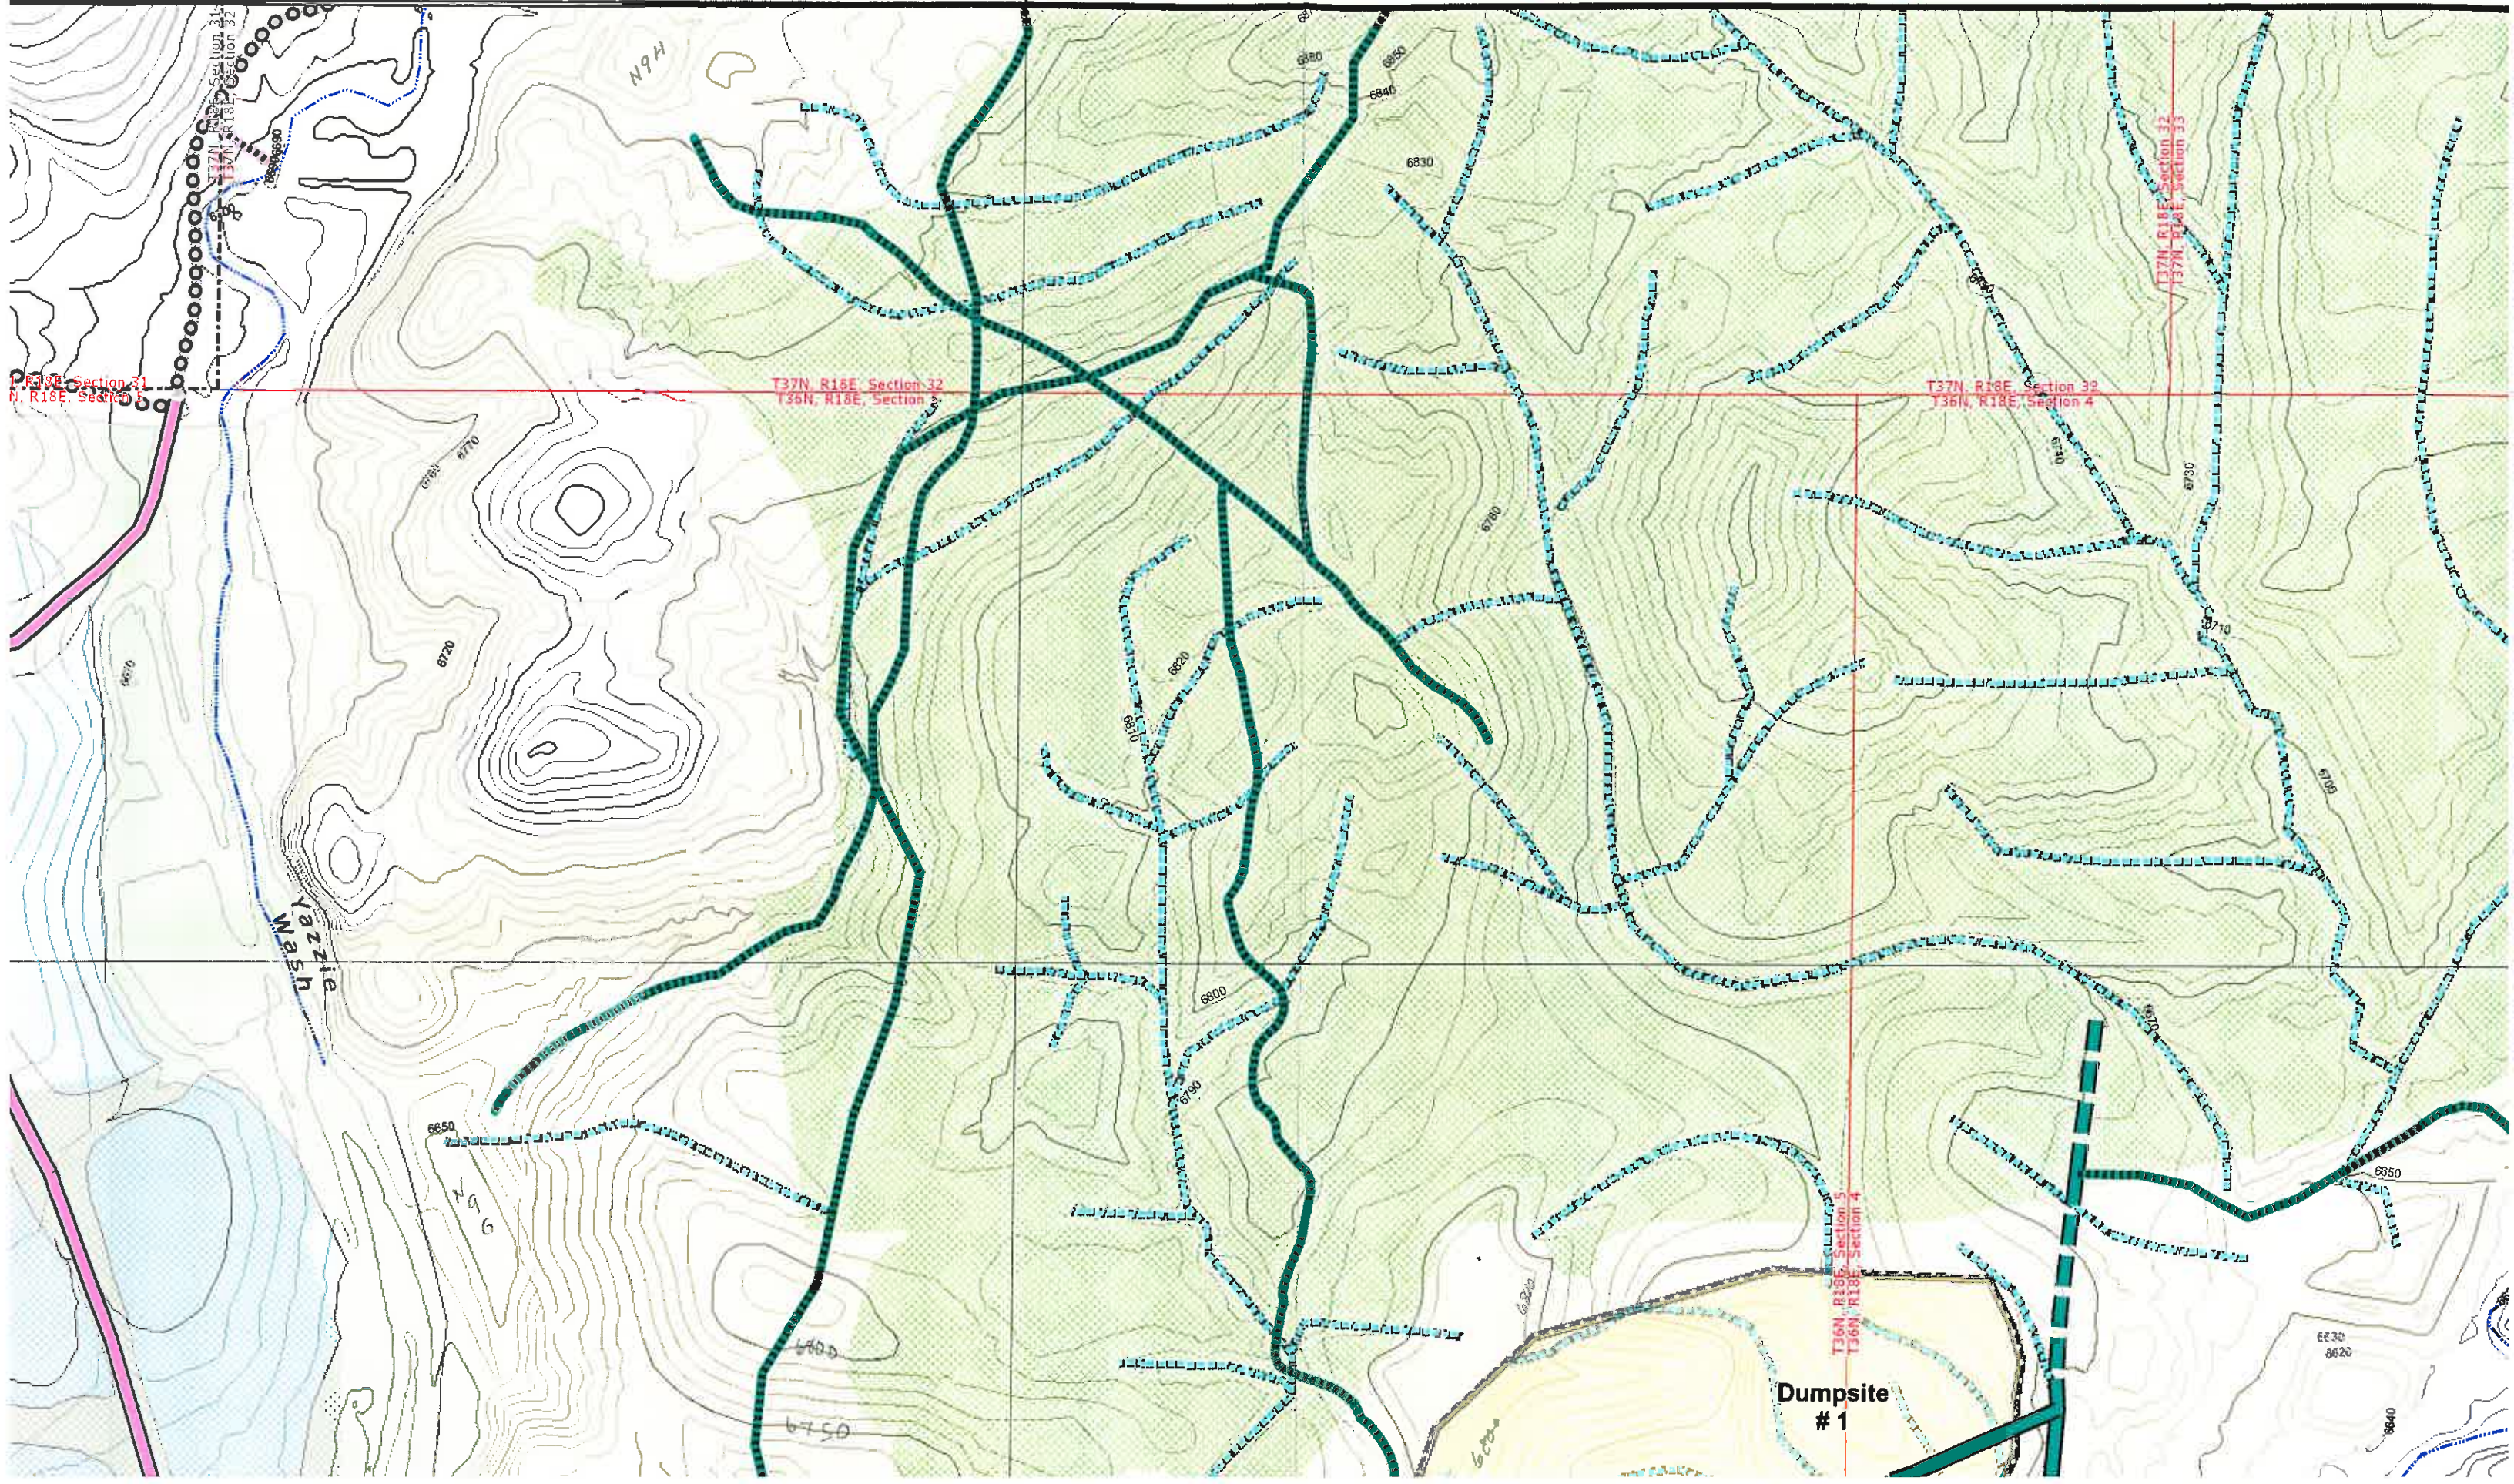



15,000


20,000


5,000

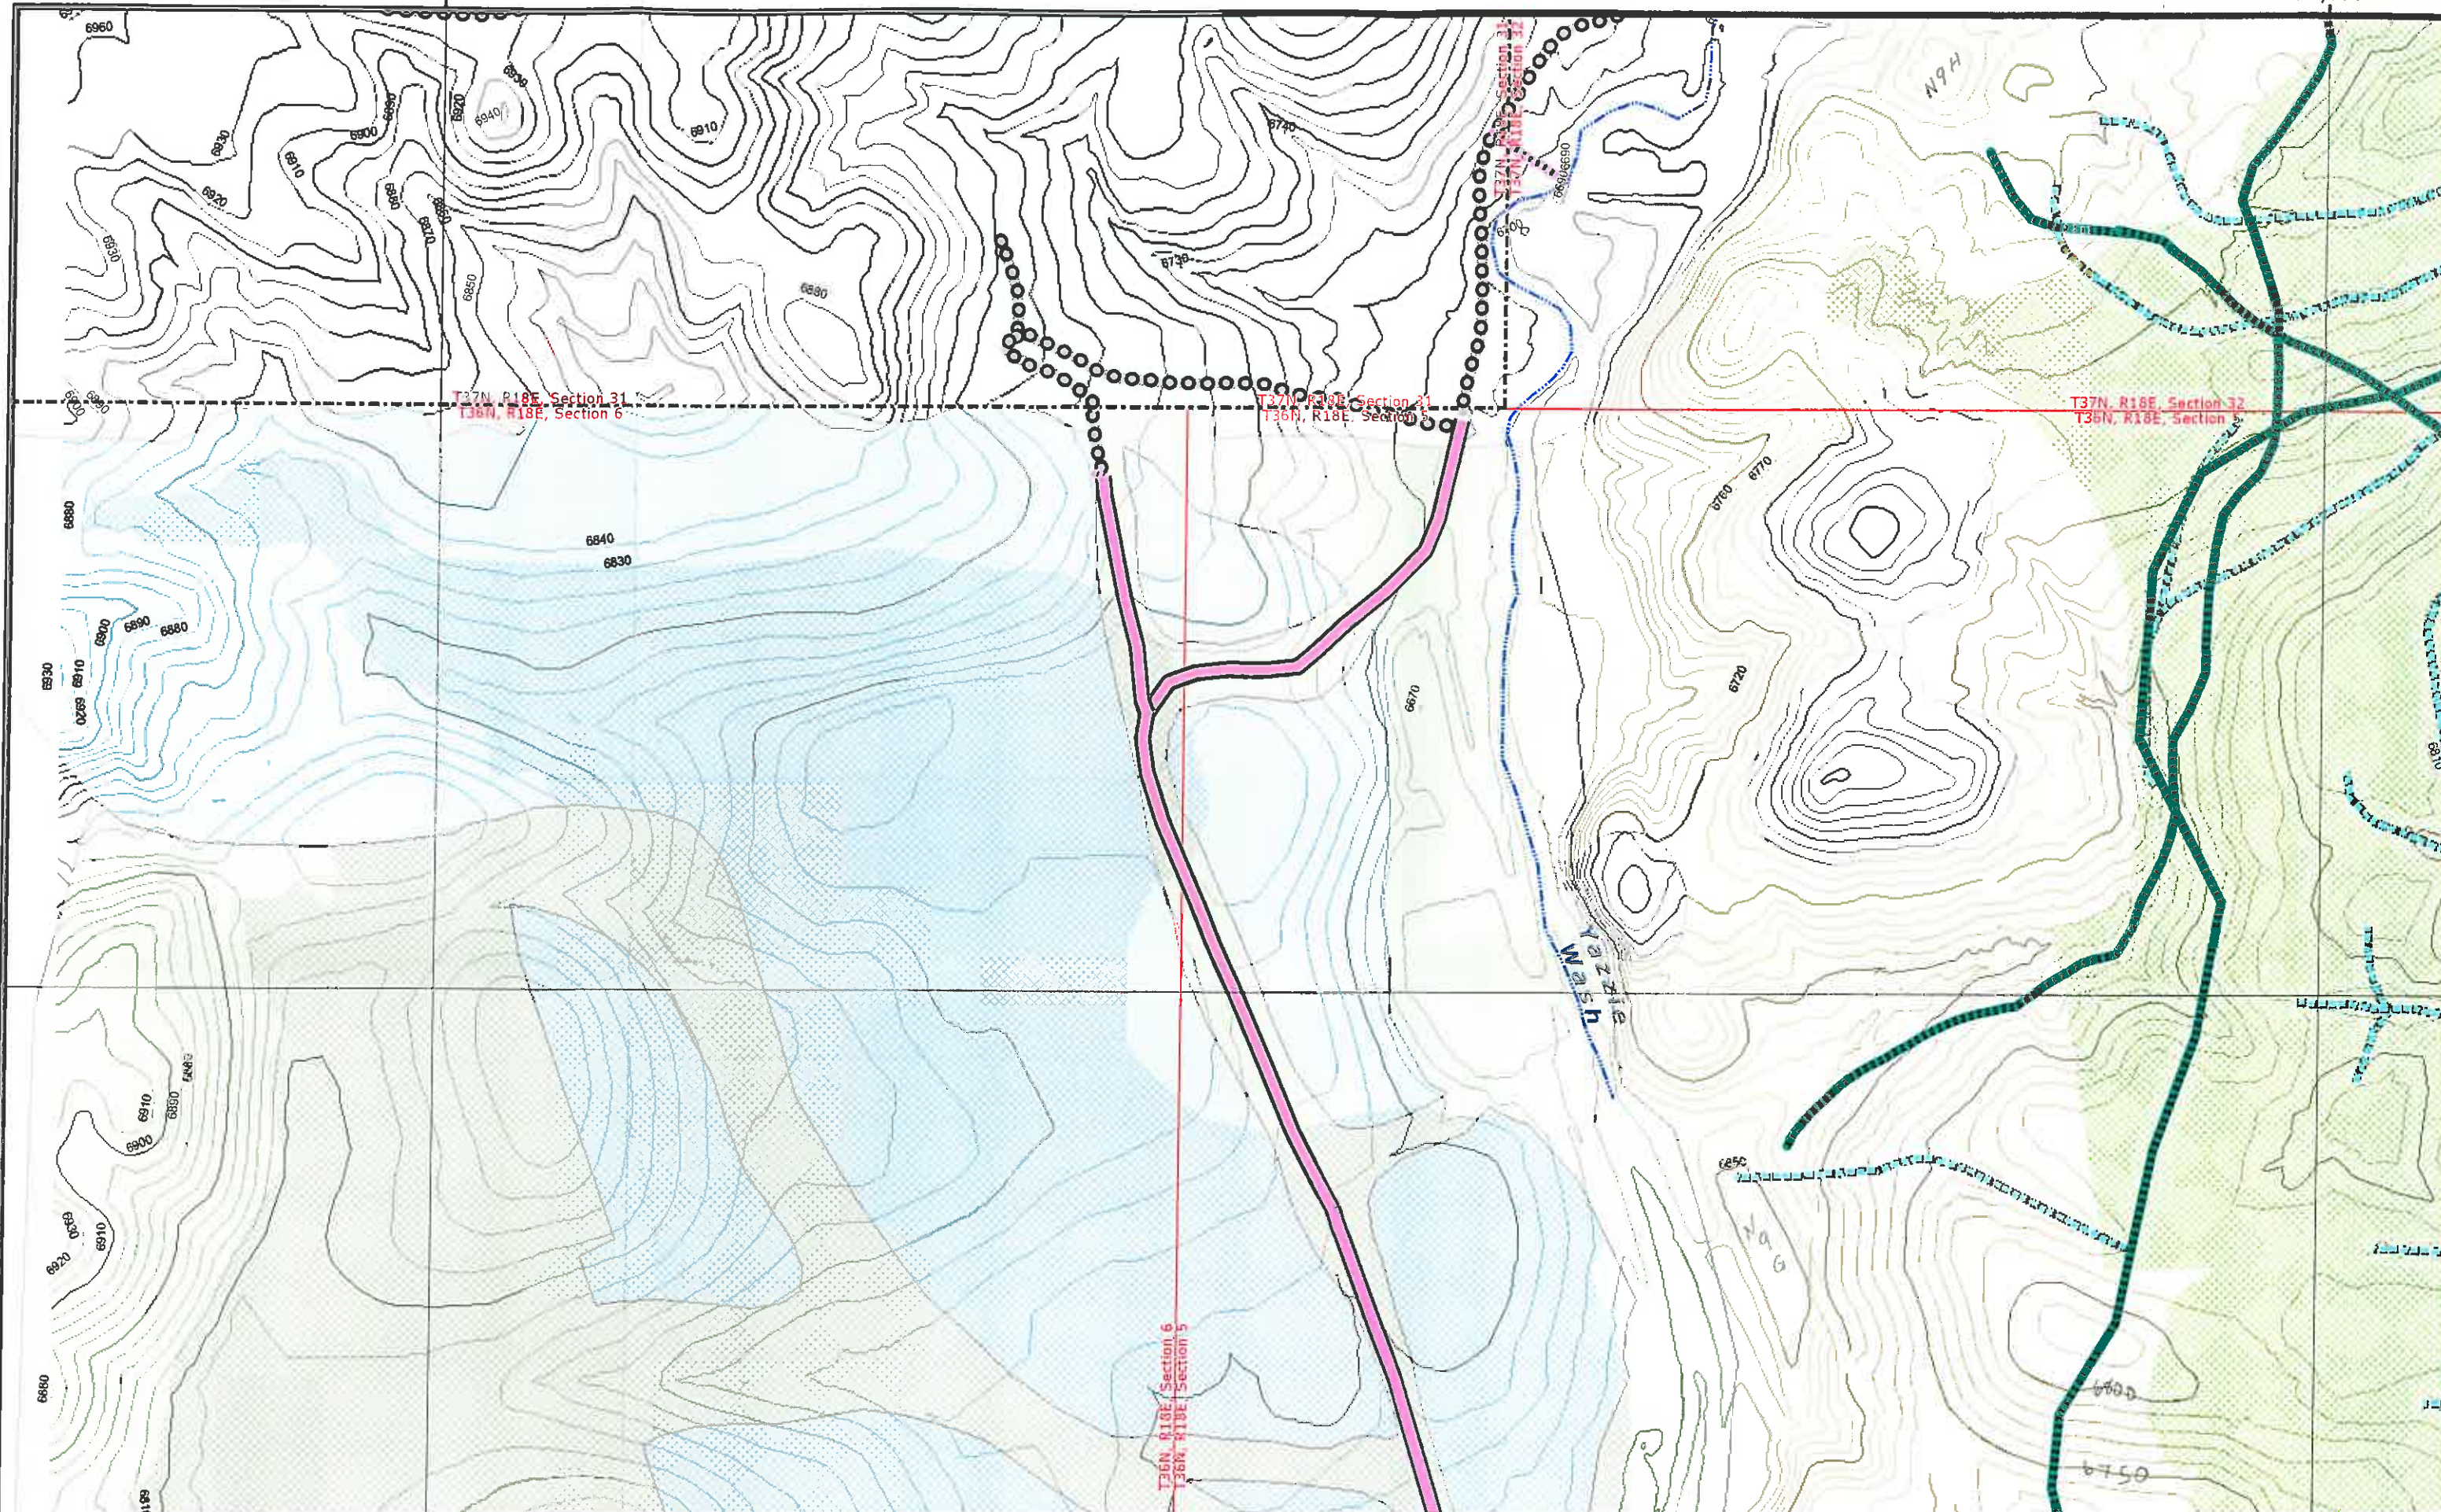

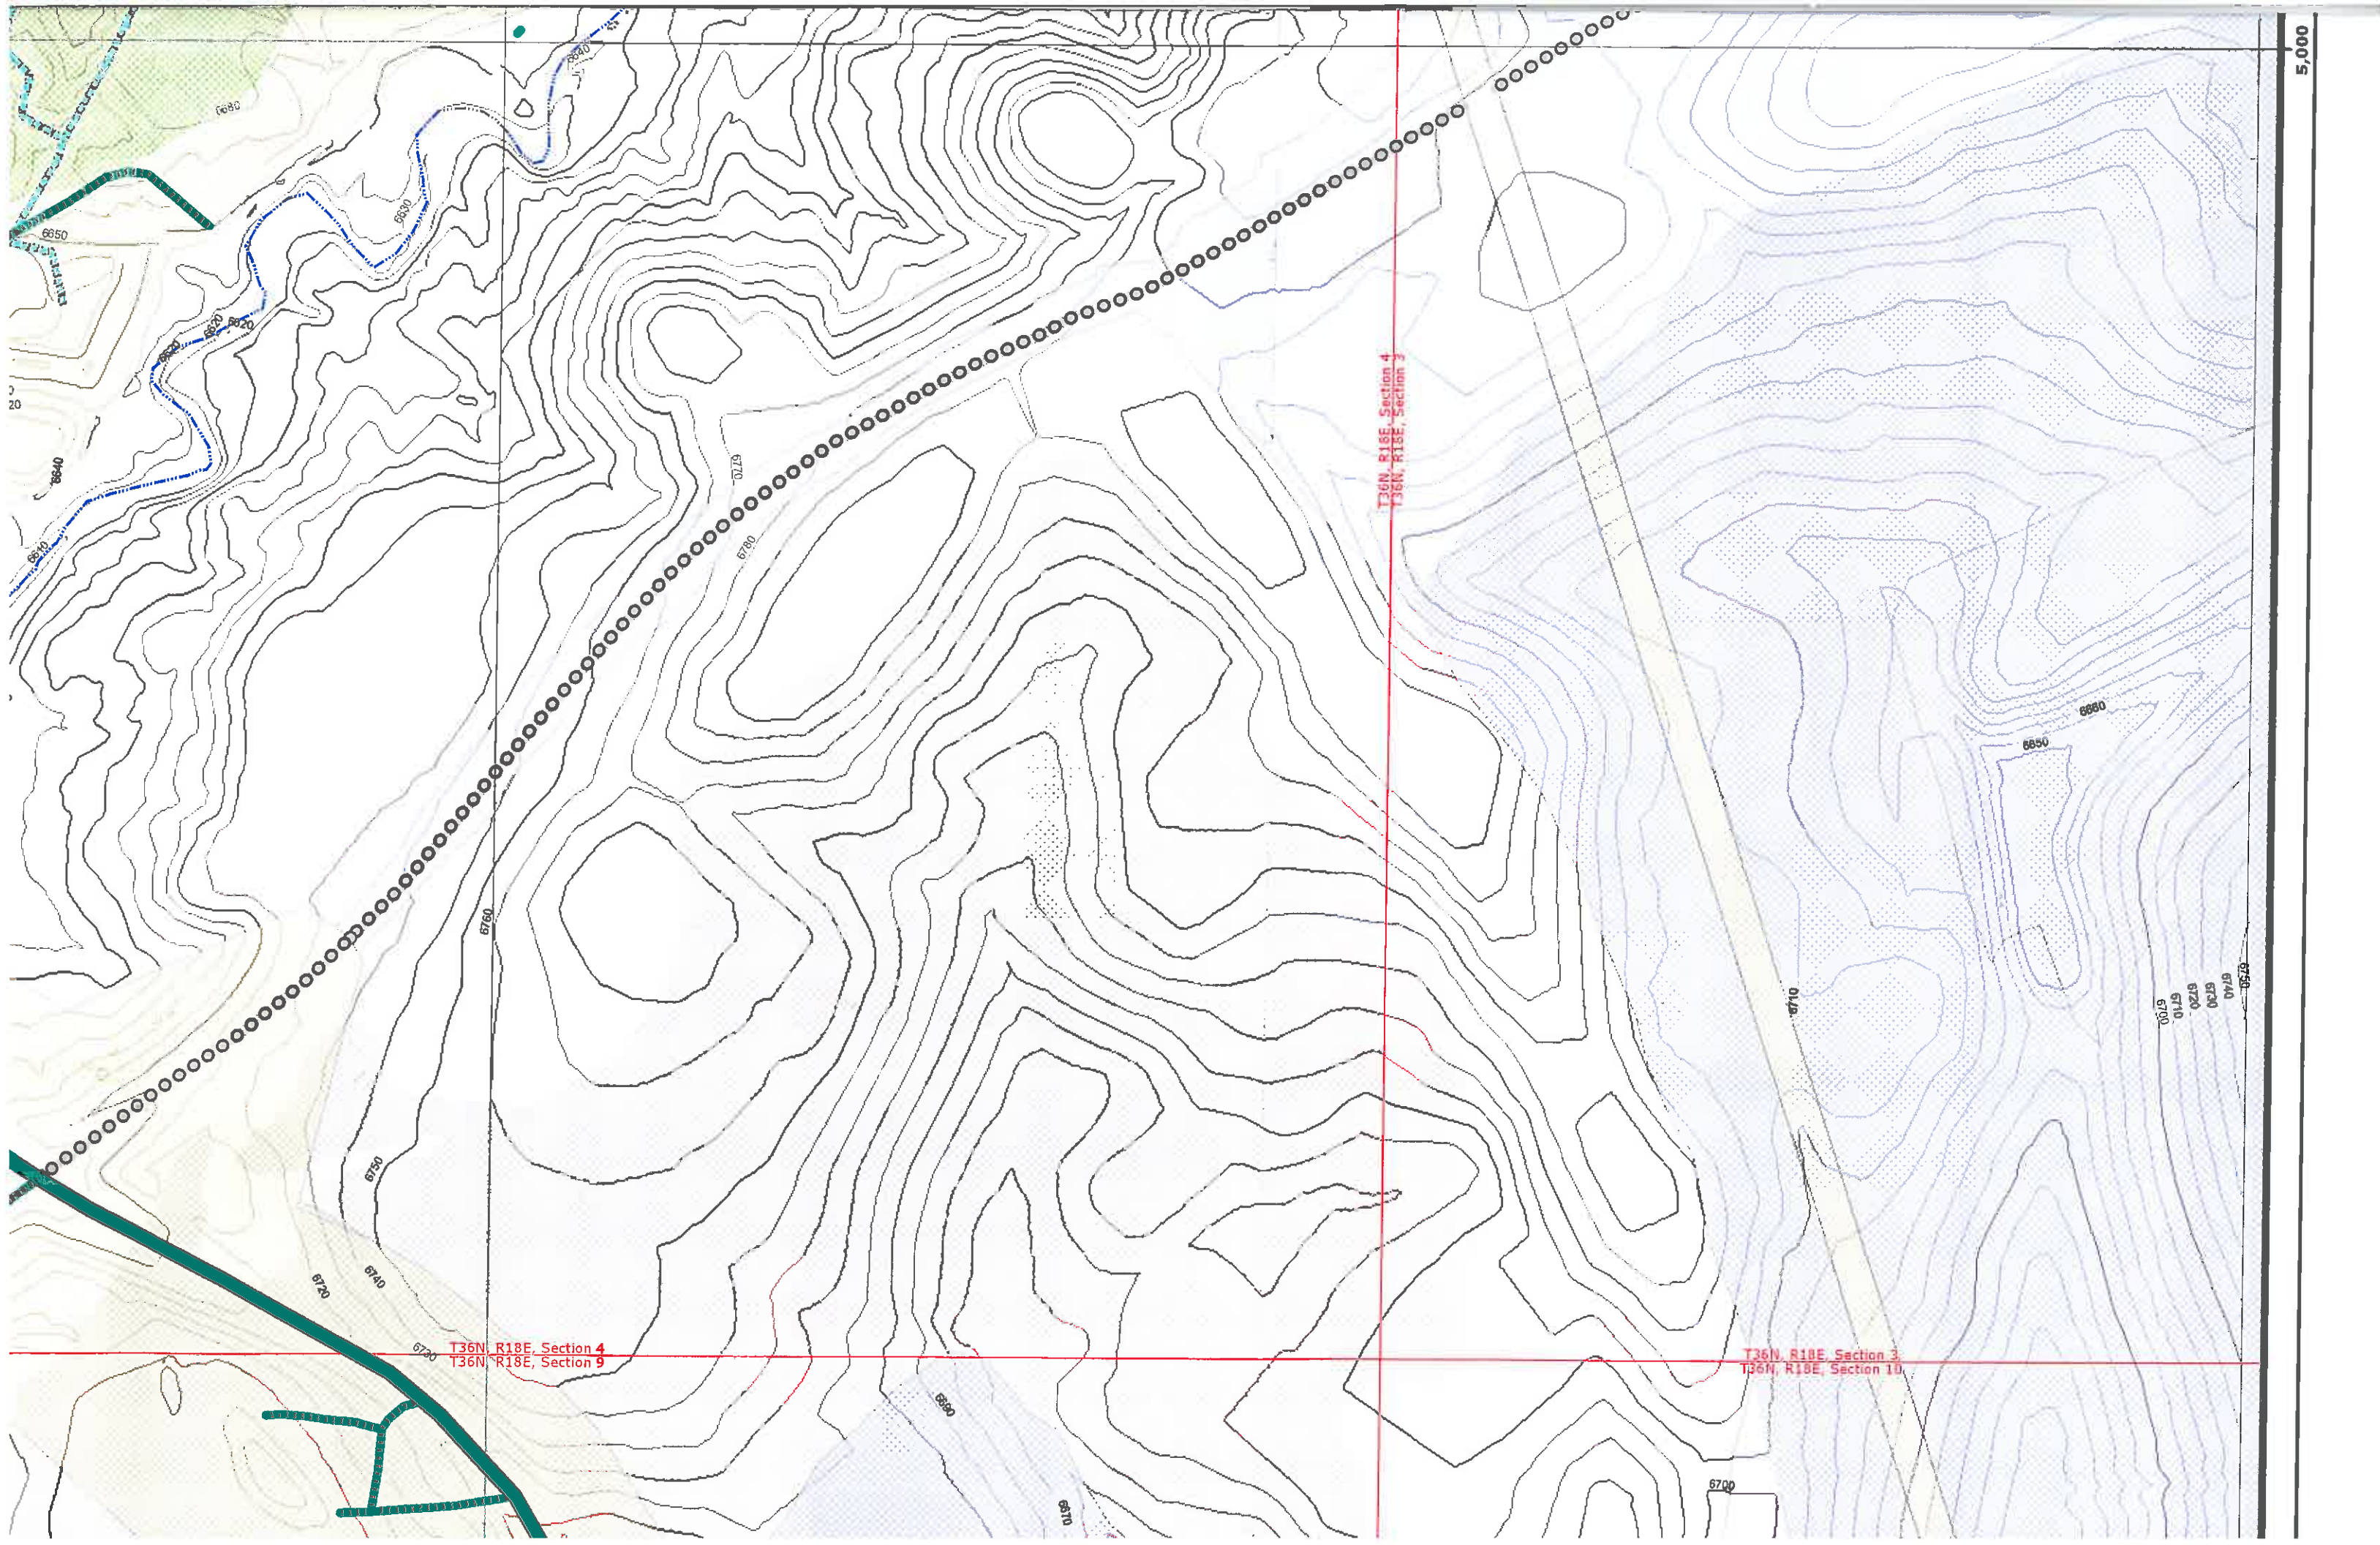

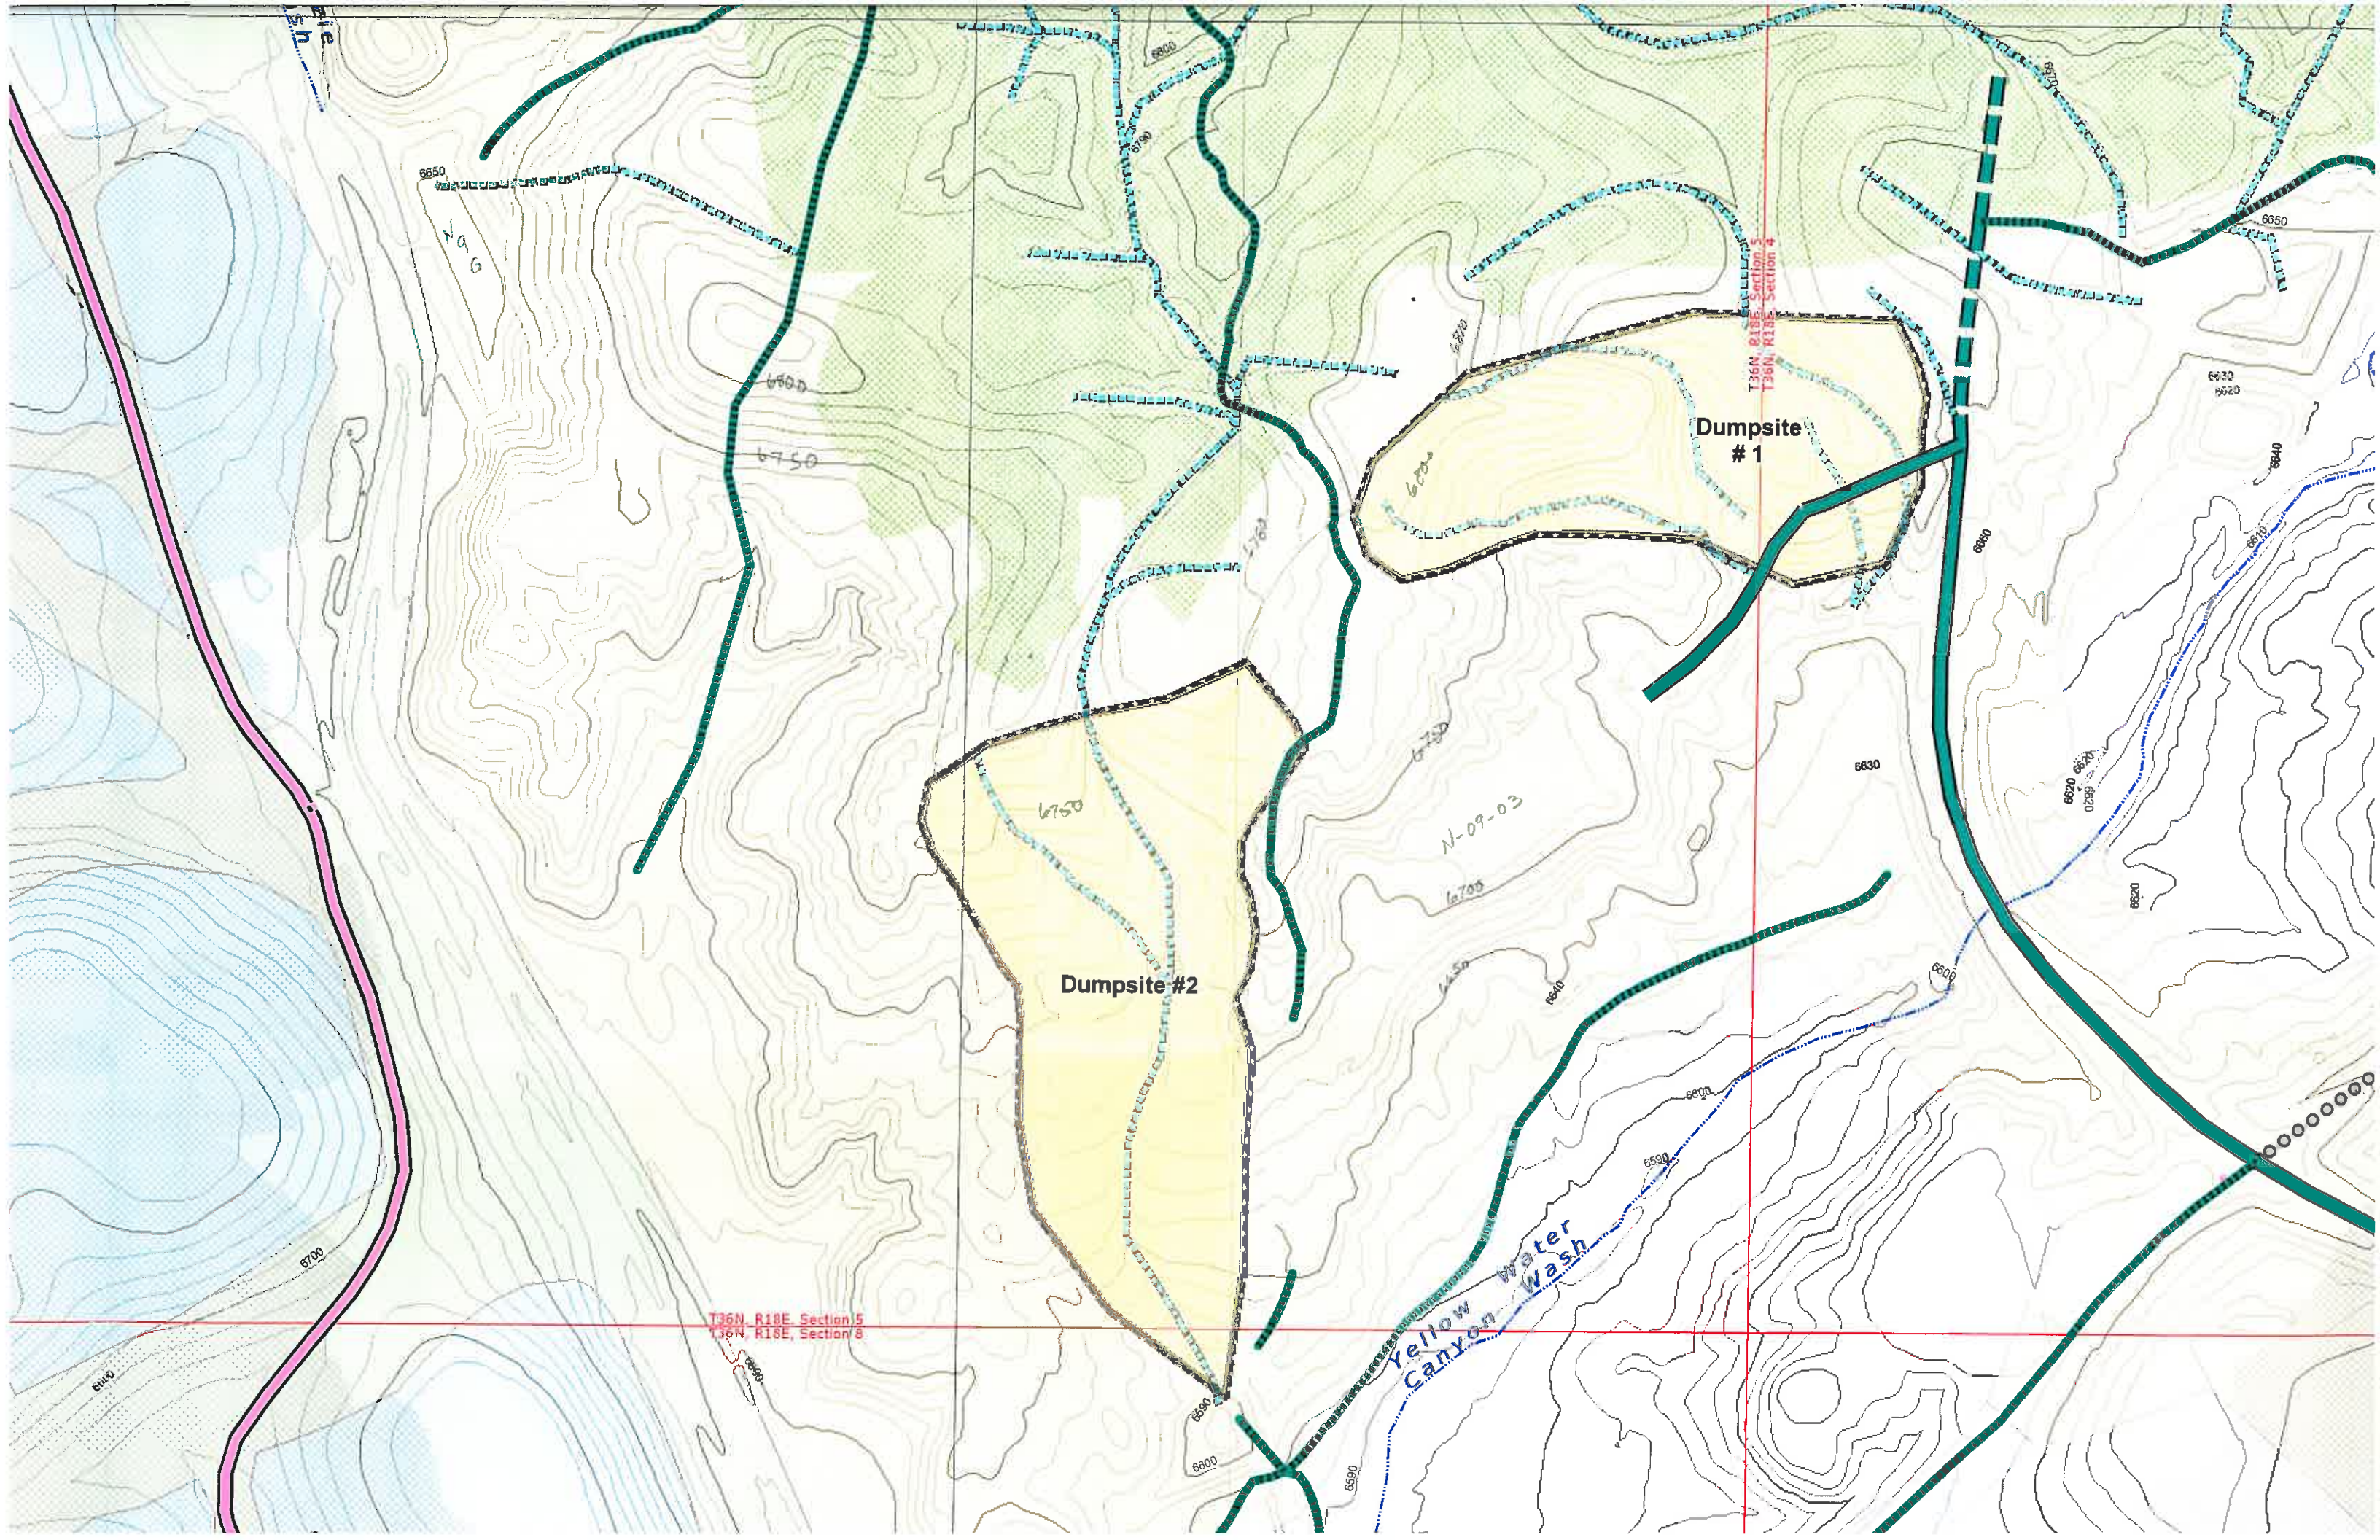

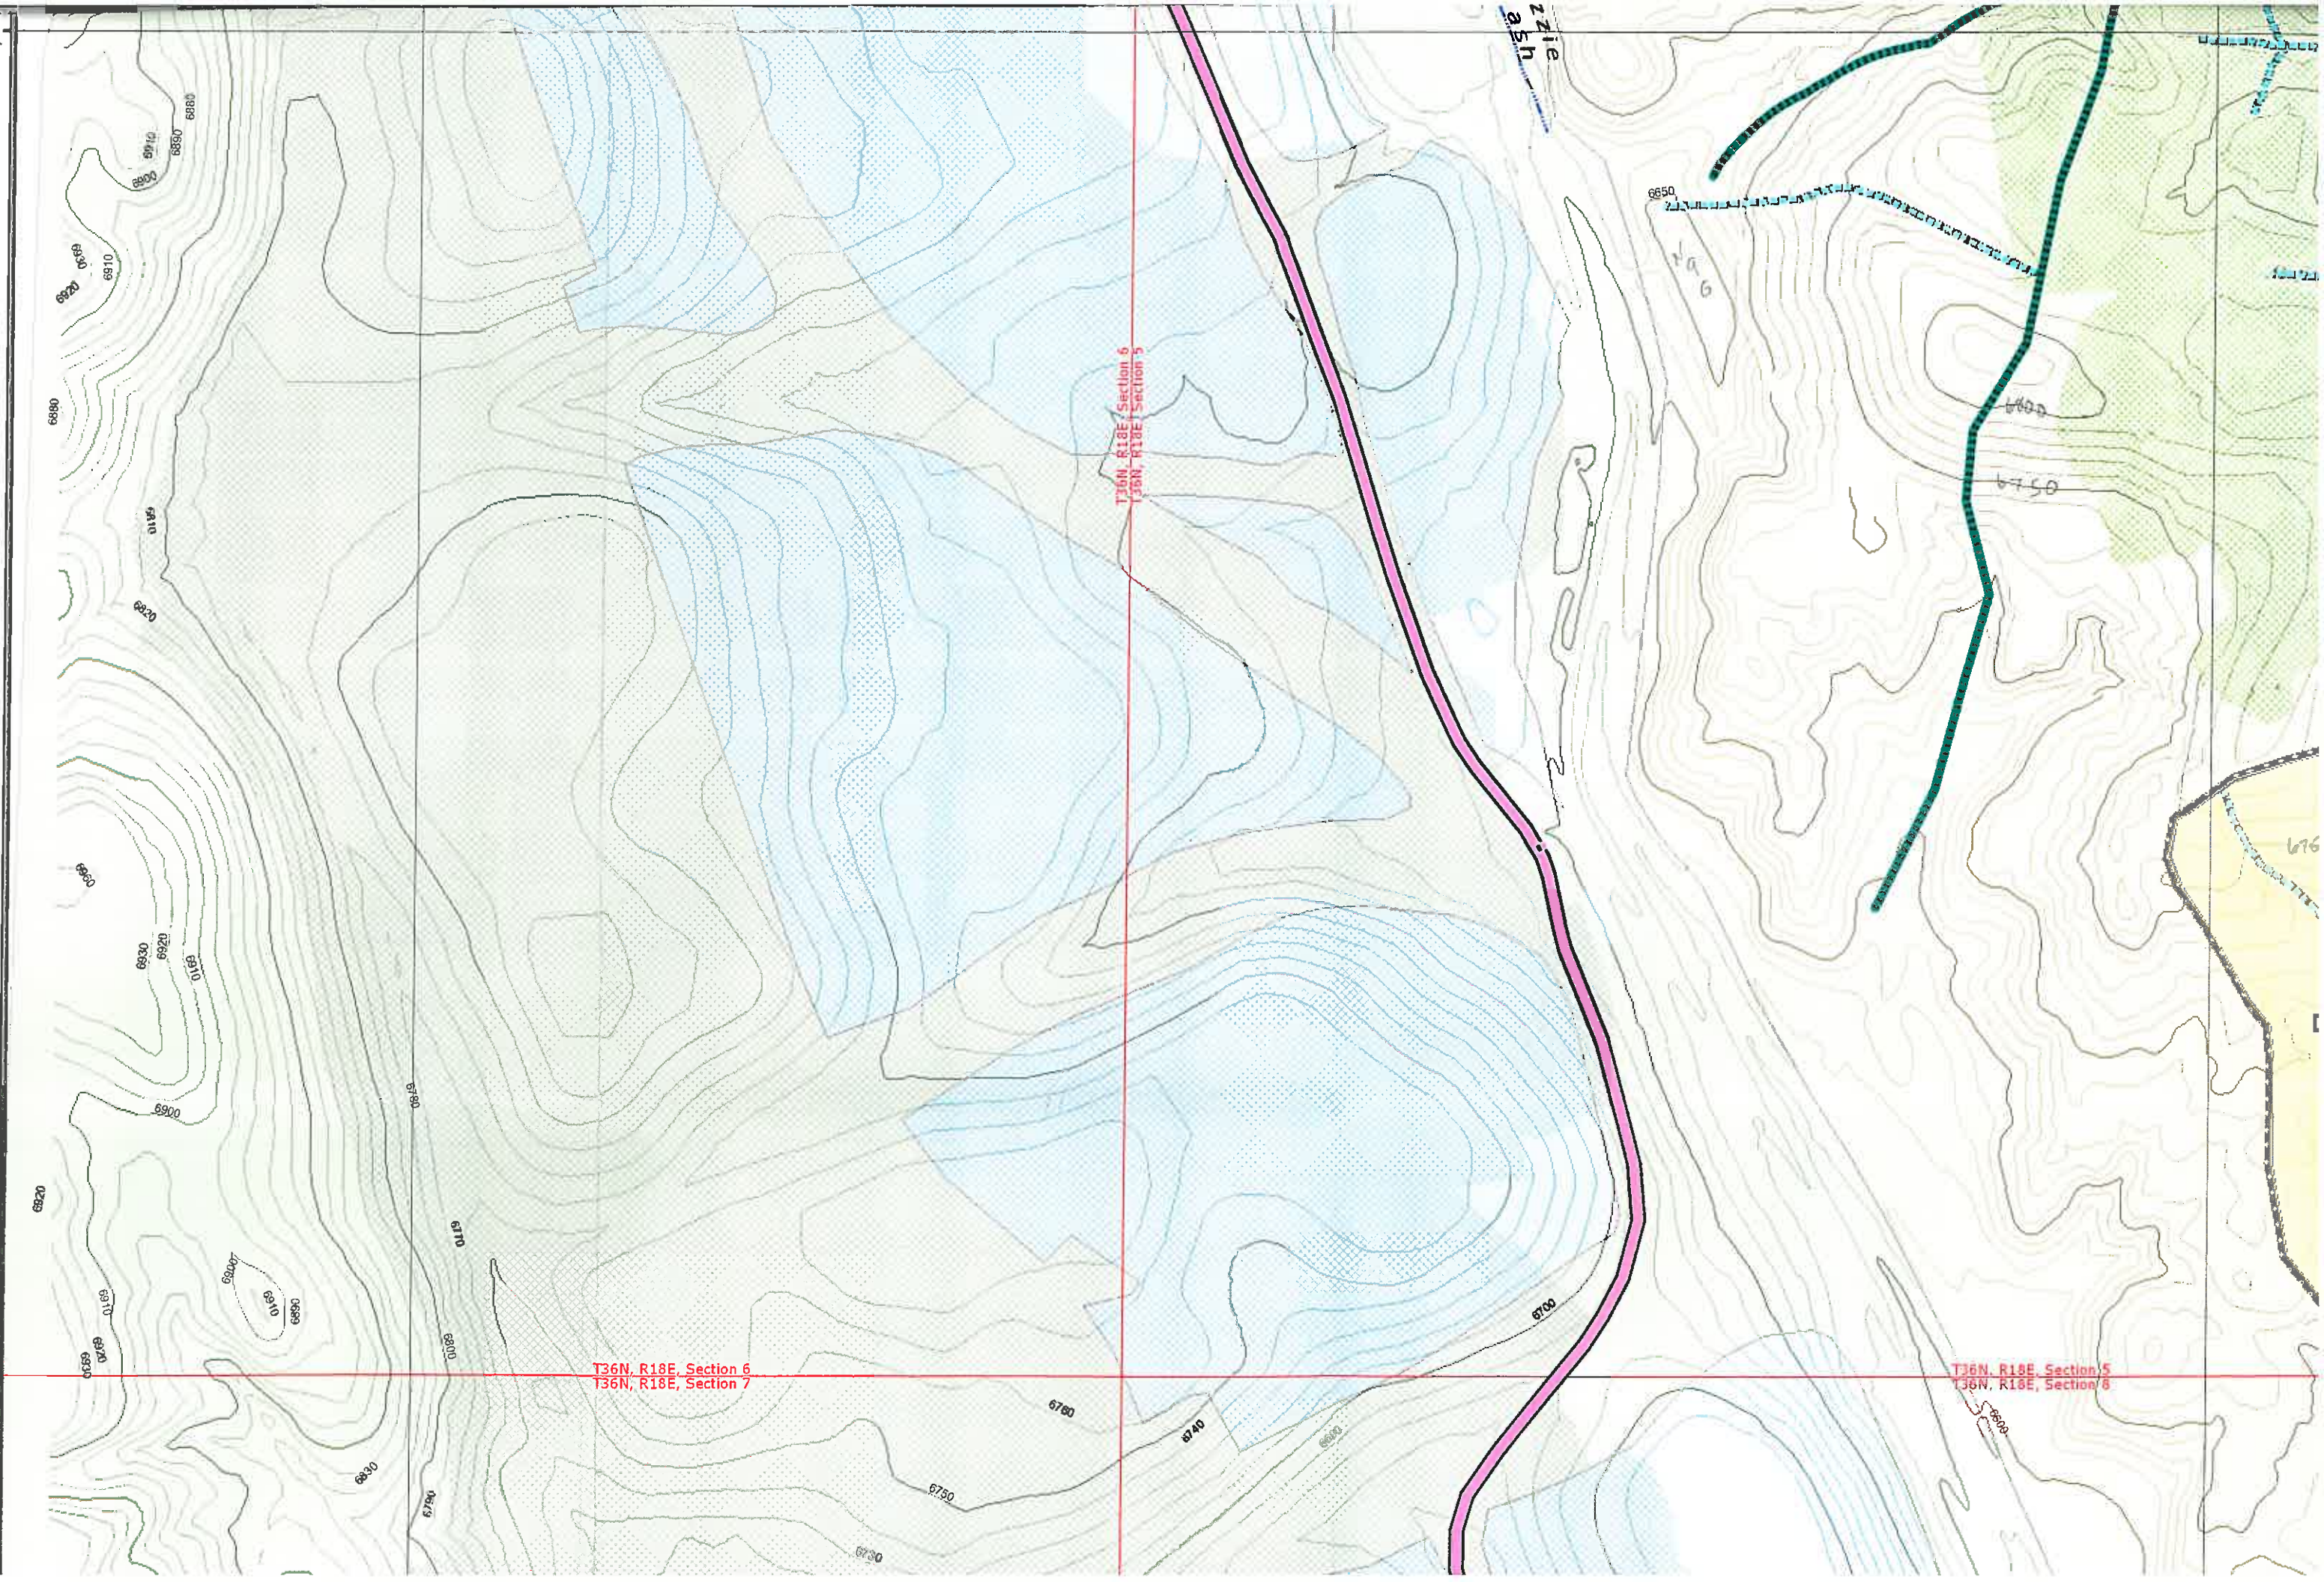


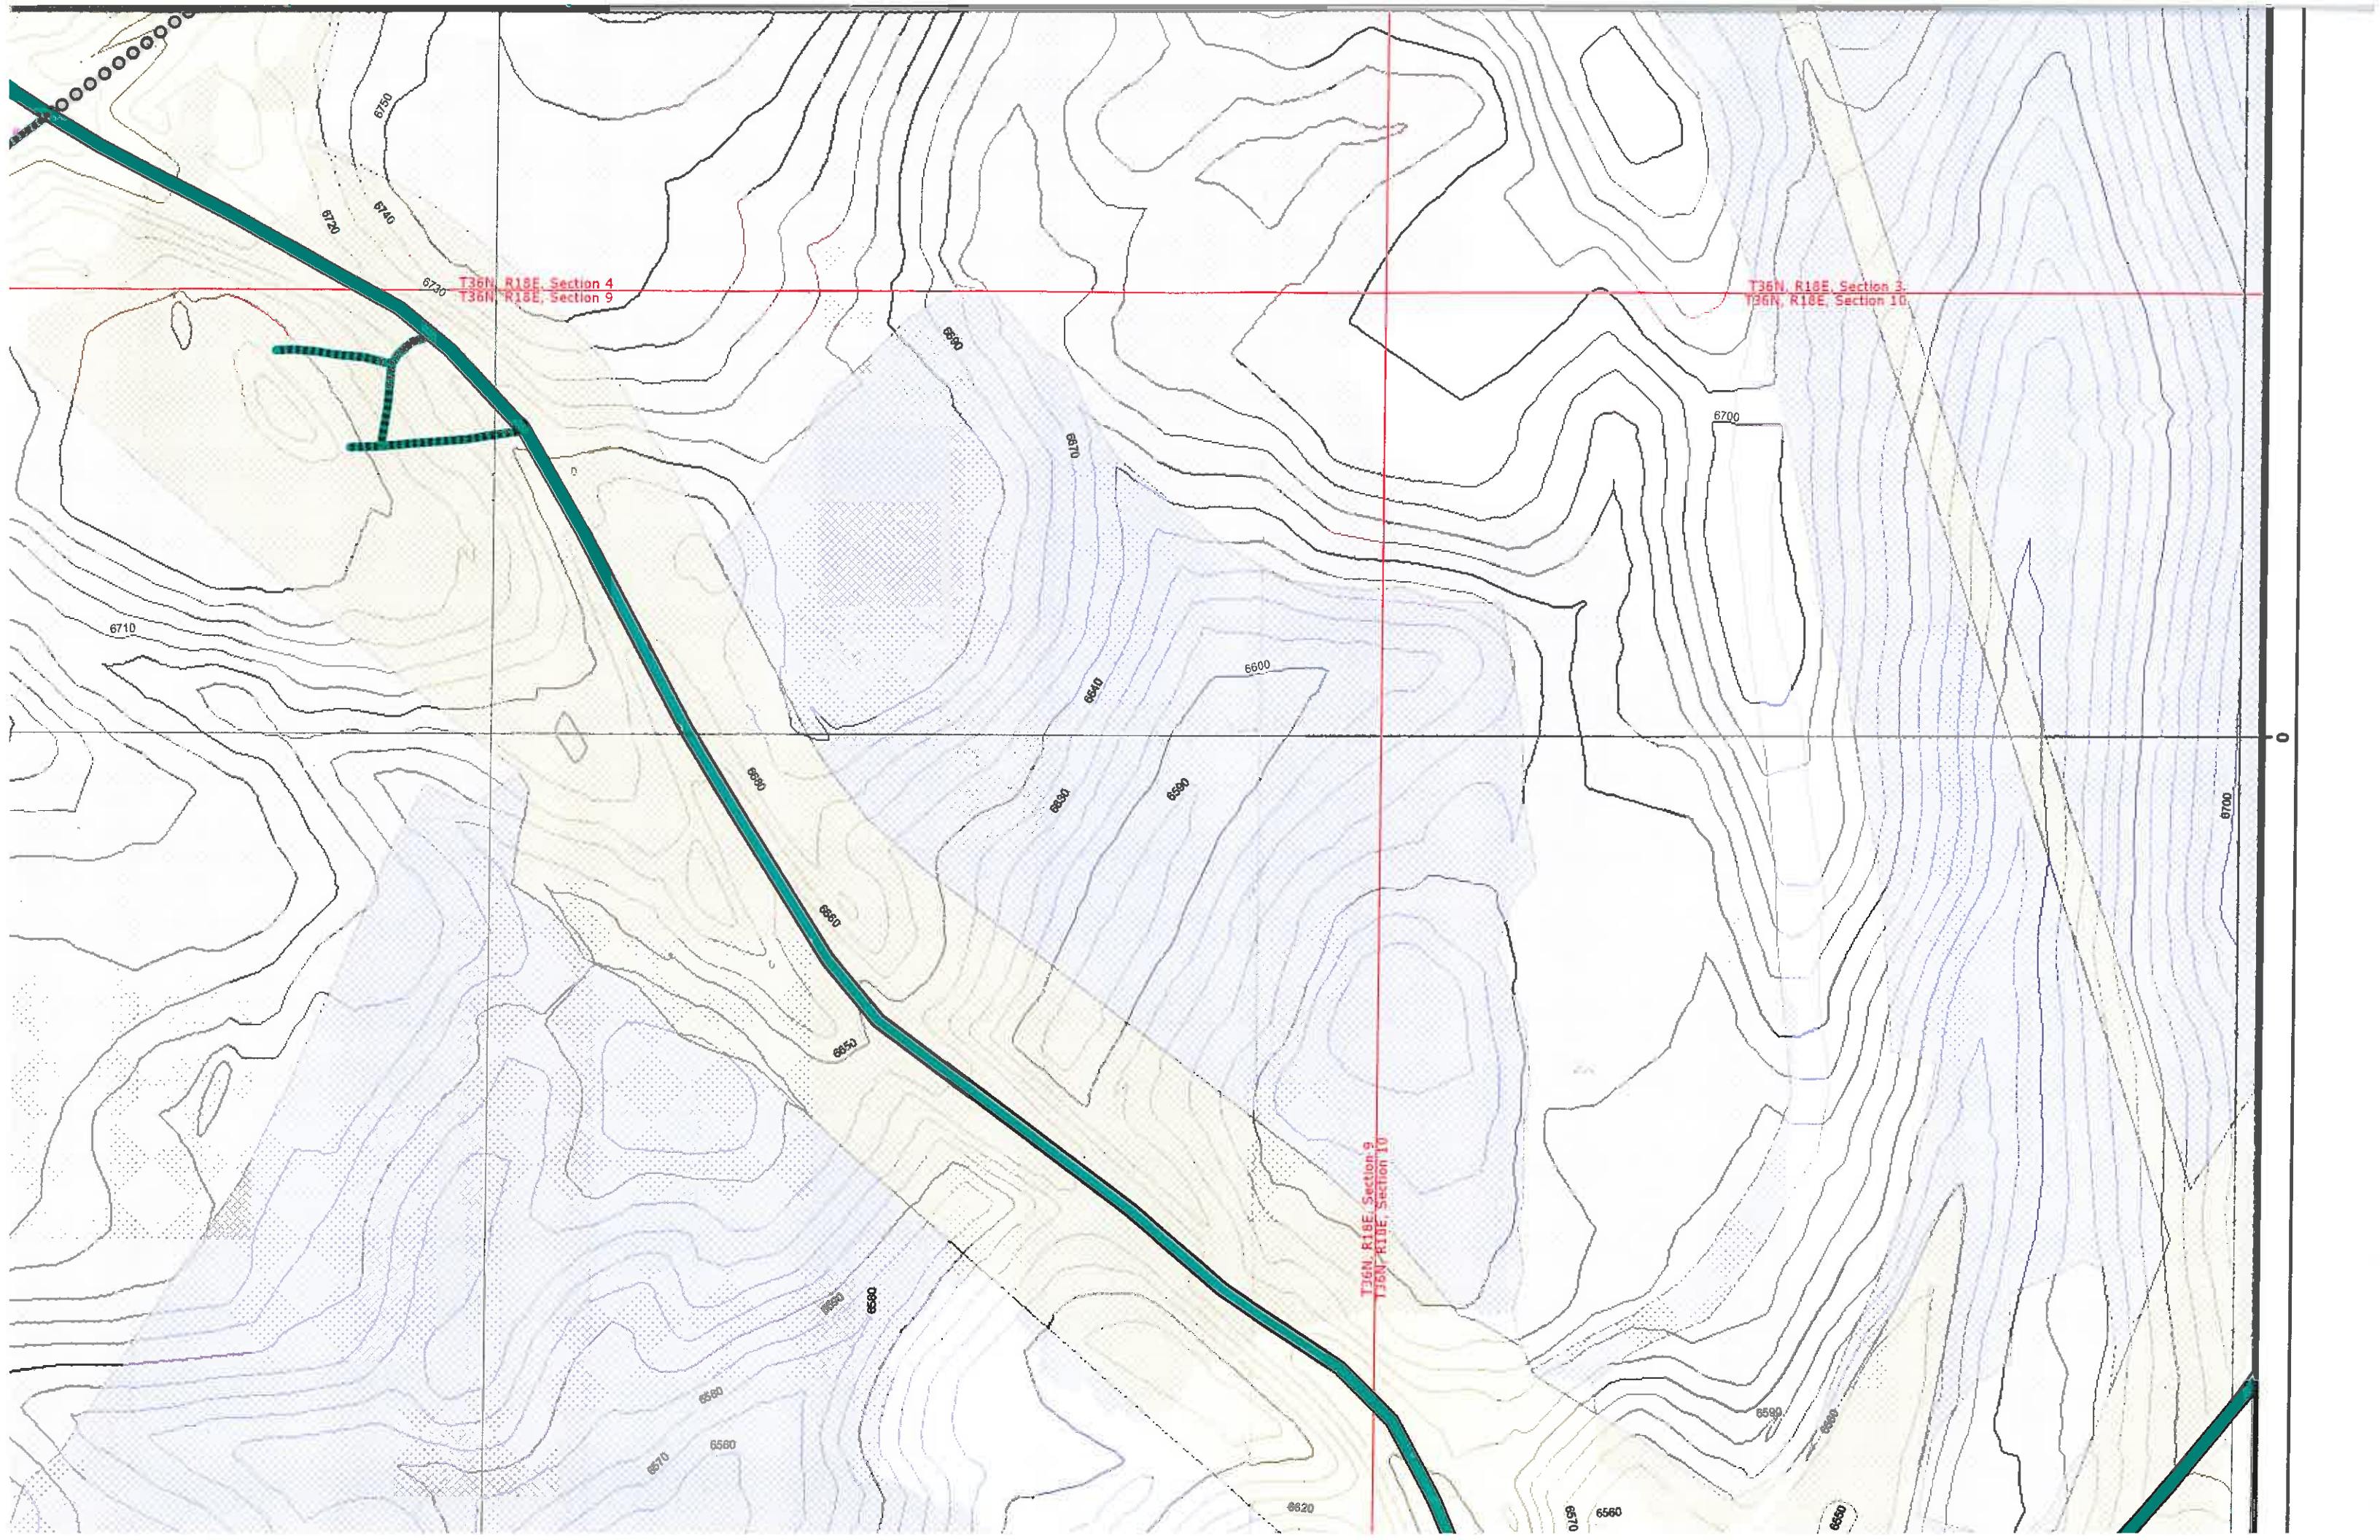


T36N, R18E, Section 4
T36N, R18E, Section 9

T36N, R18E, Section 3
T36N, R18E, Section 10

T36N, R18E, Section 9
T36N, R18E, Section 10


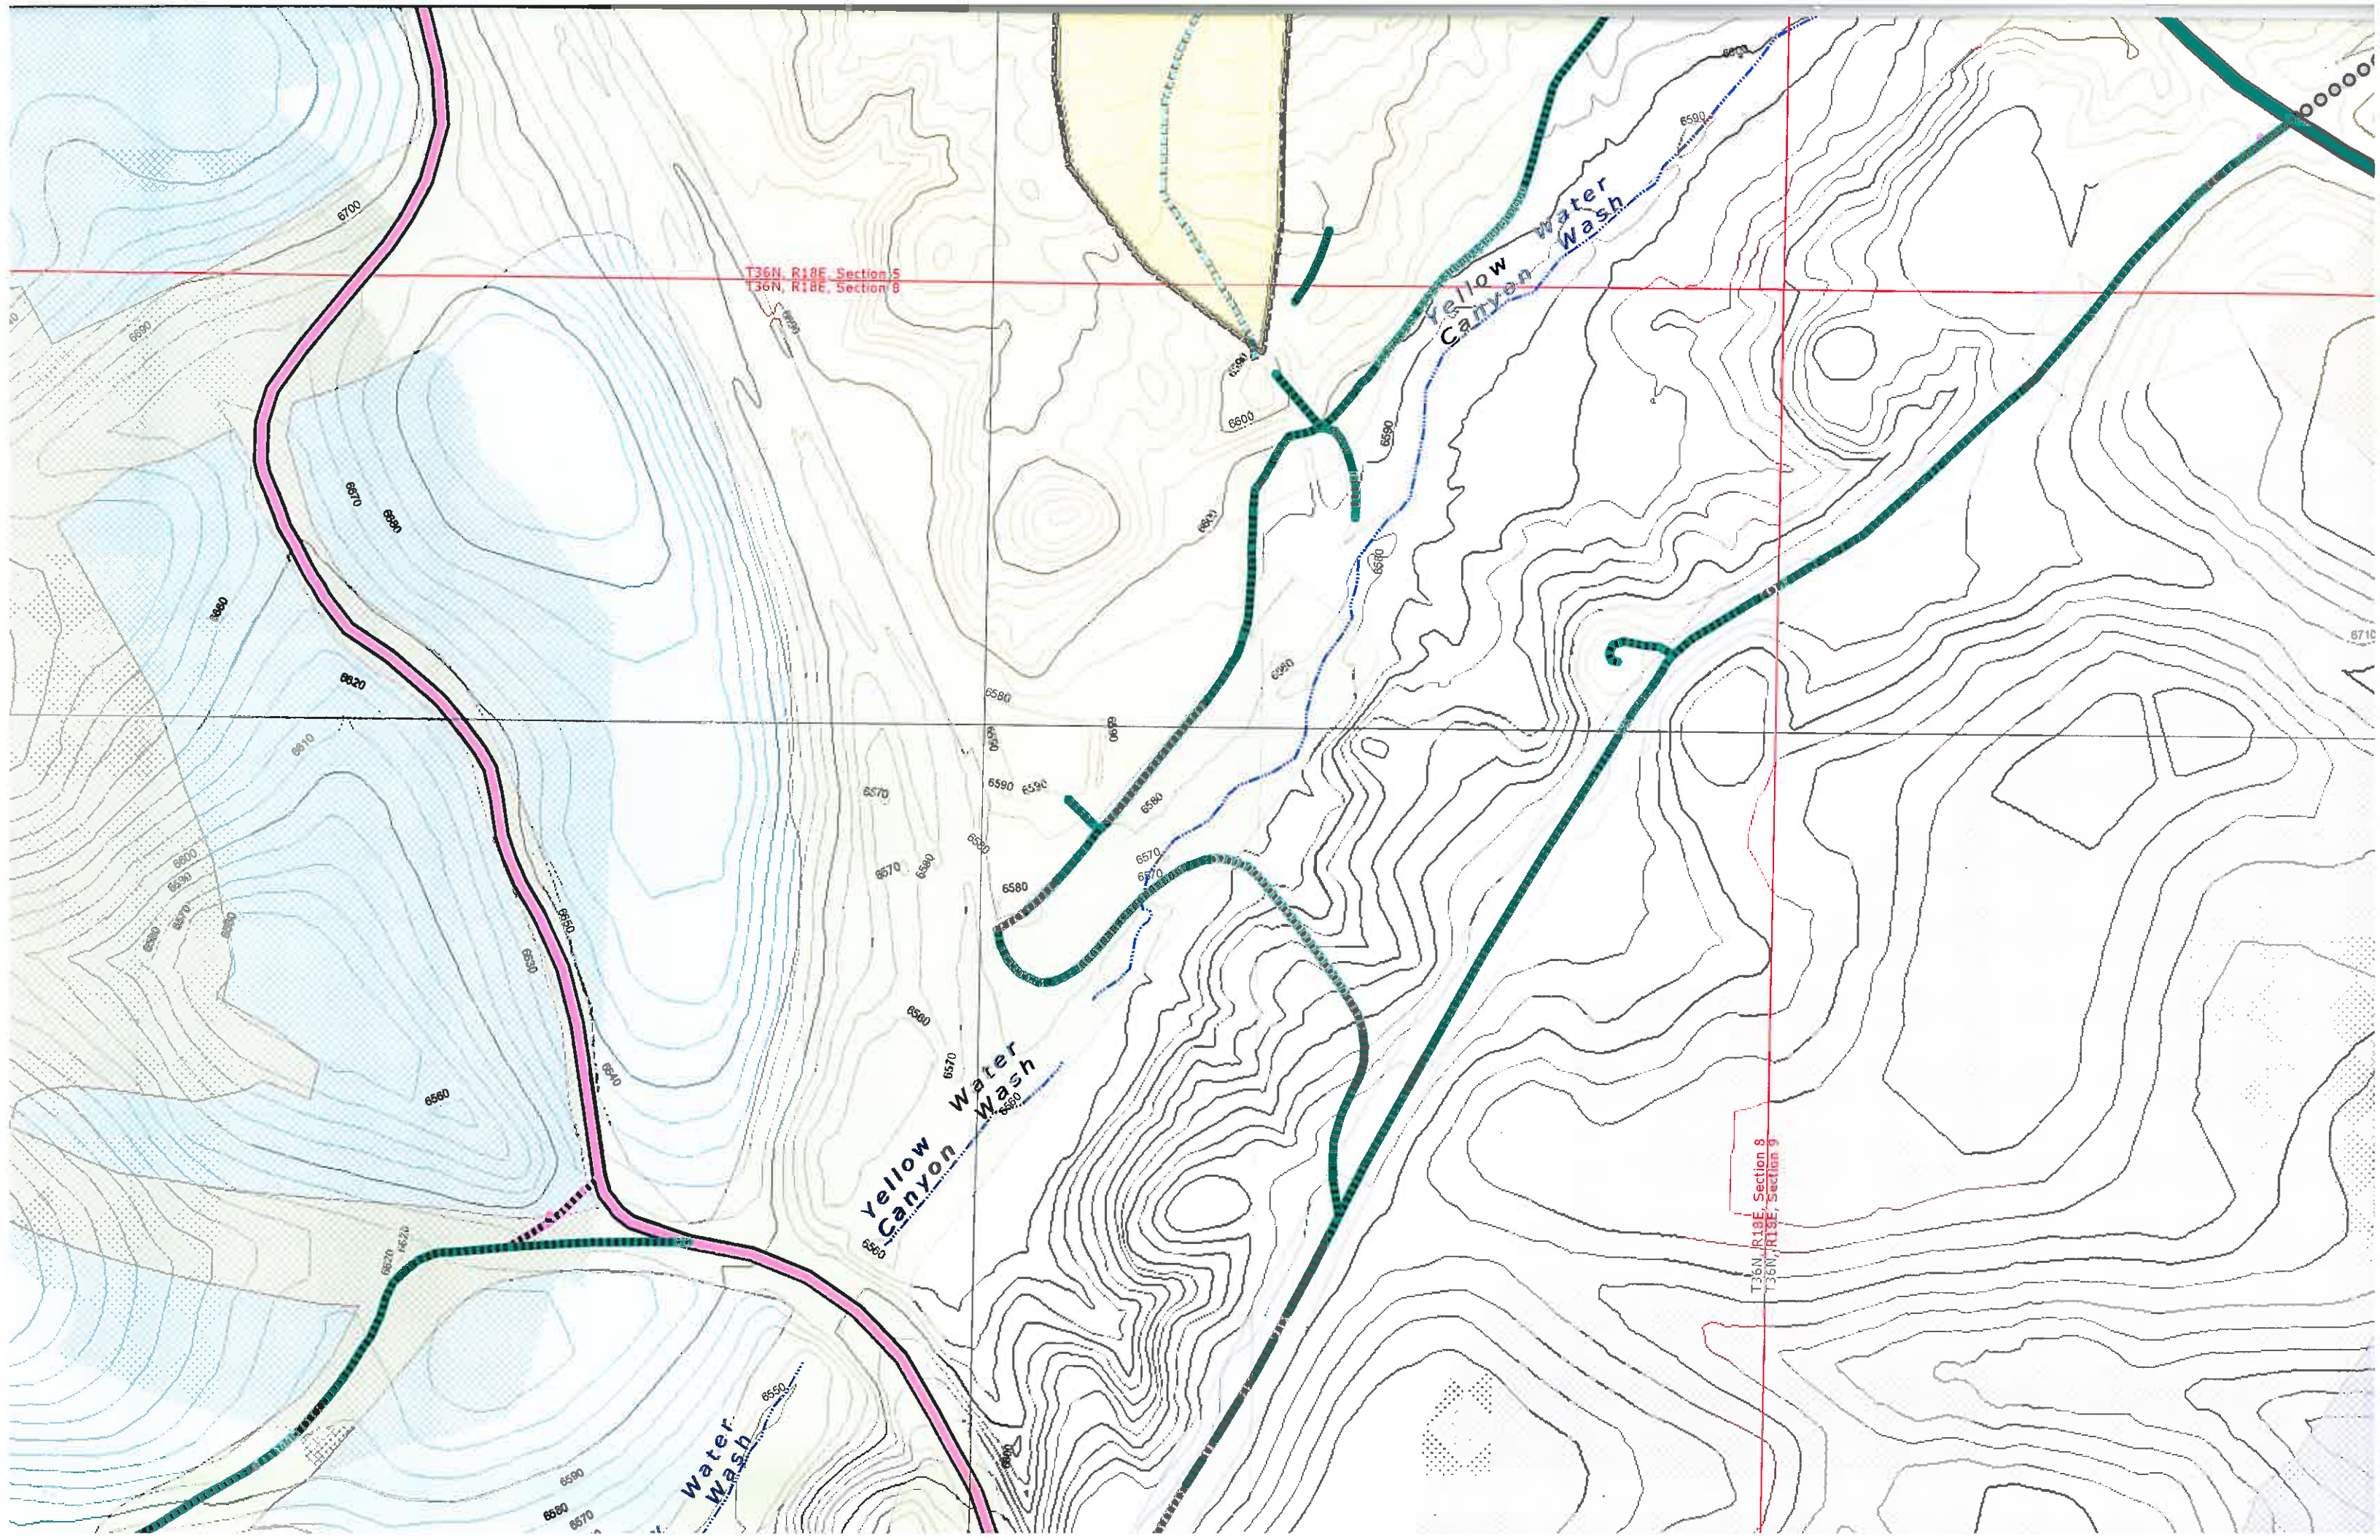


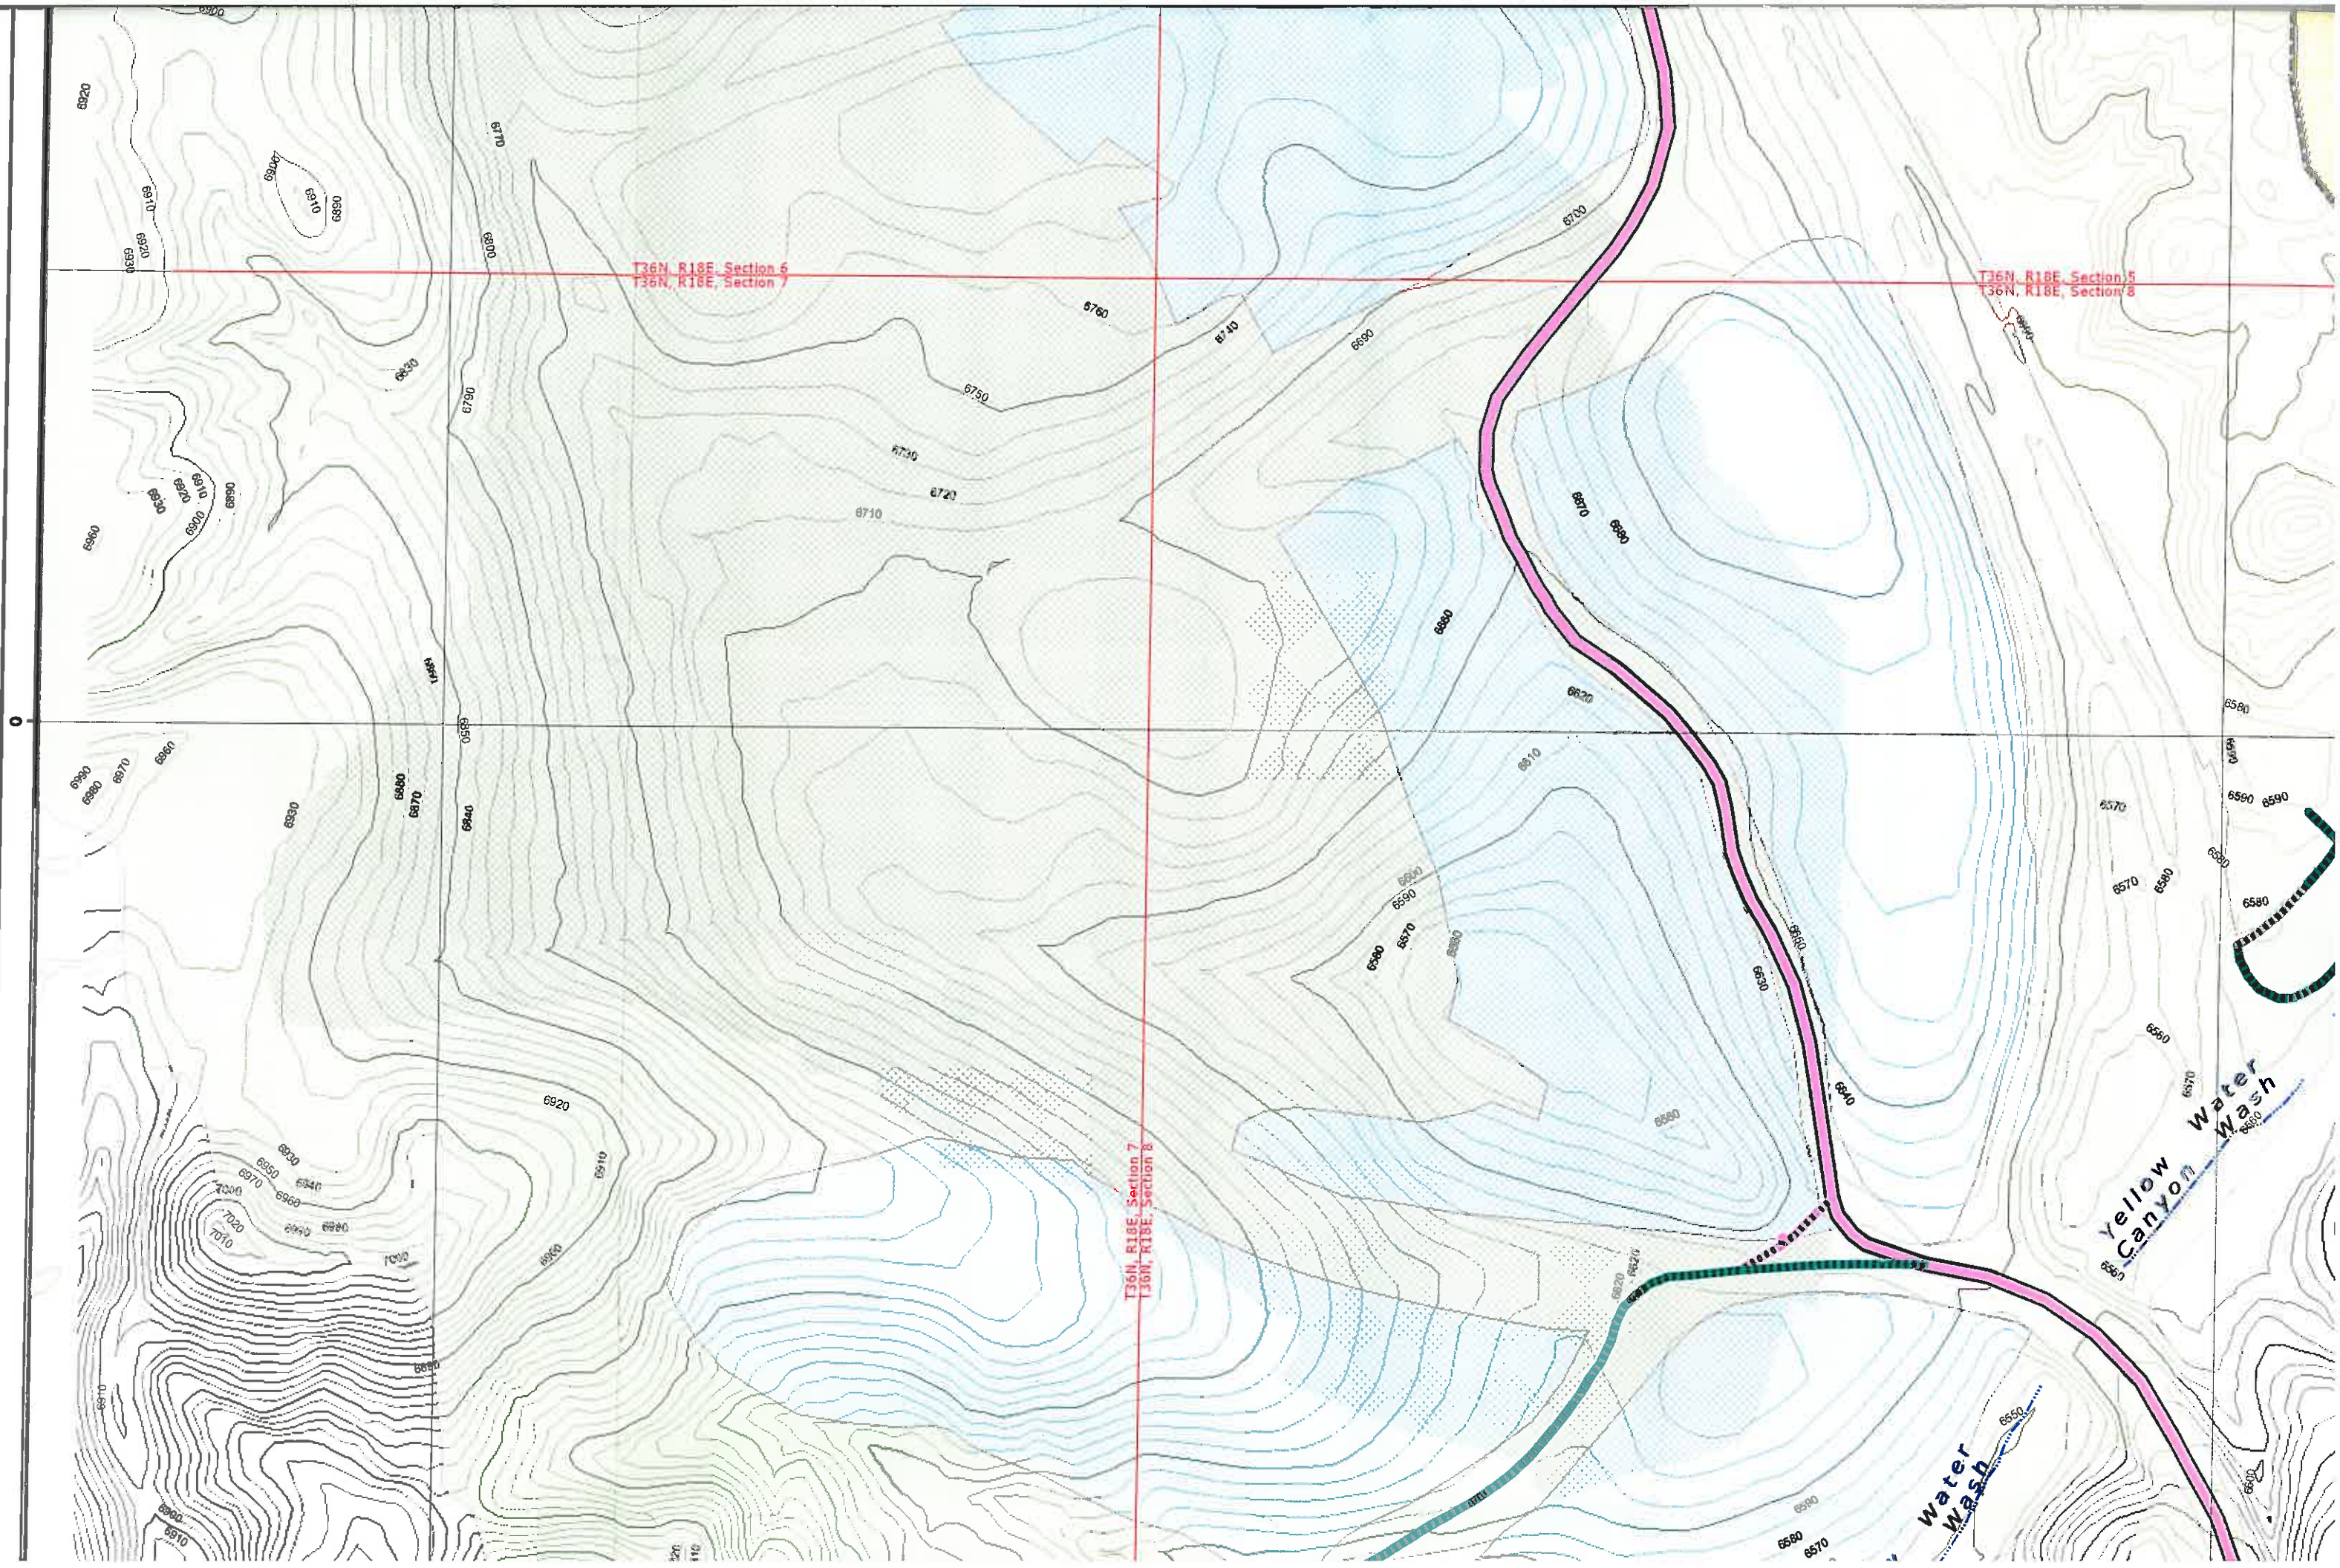



[illegible]

NOTES:

1.) Reclaimed outcrops transitioning into natural ground shall be sloped in accordance with the approved permit.

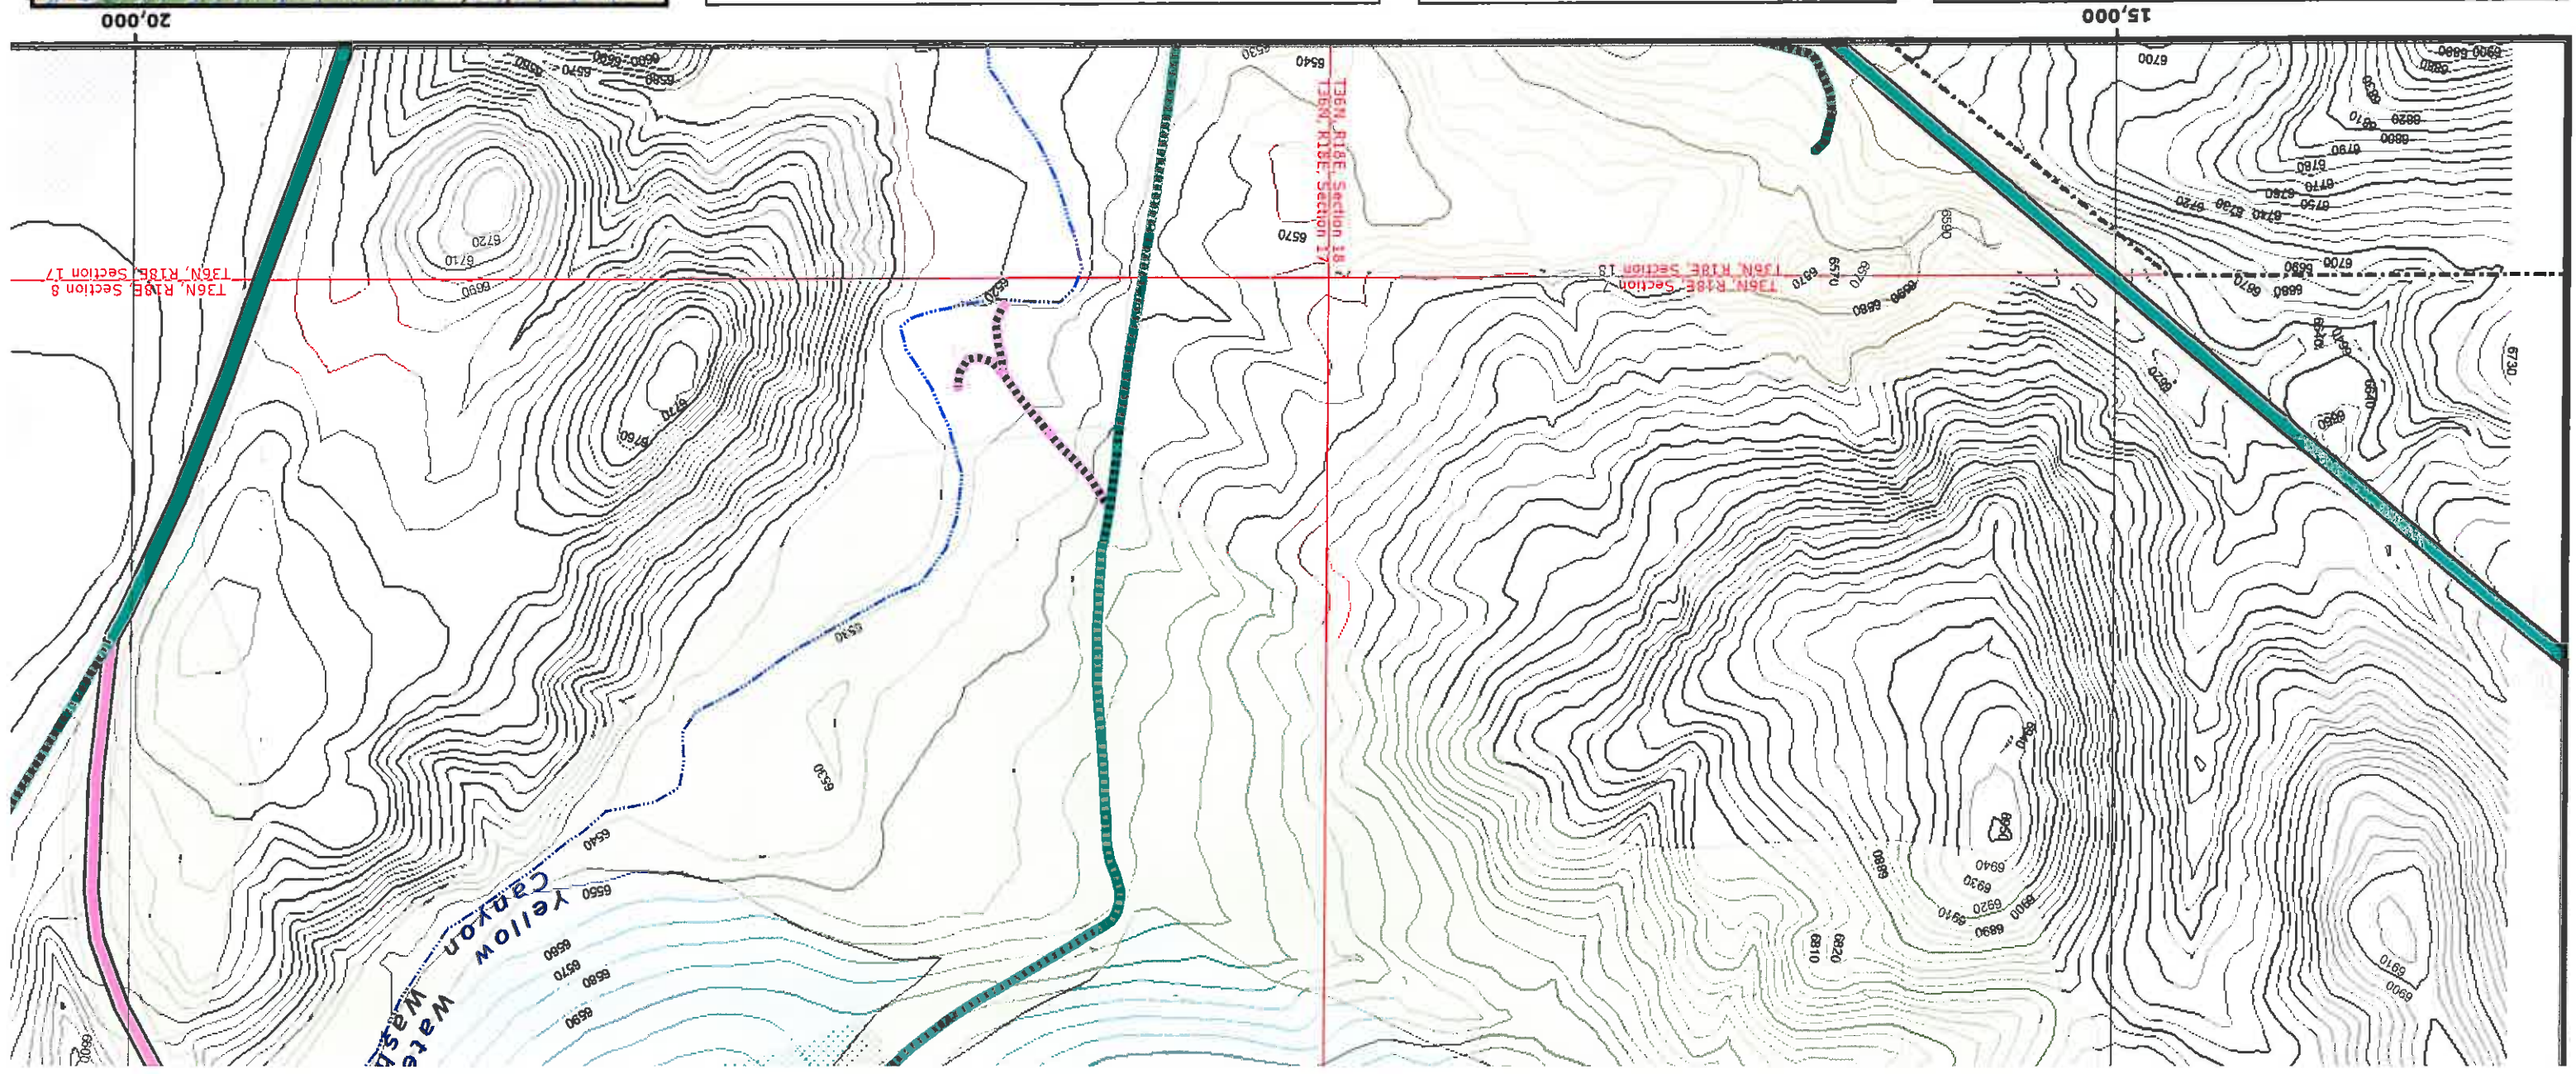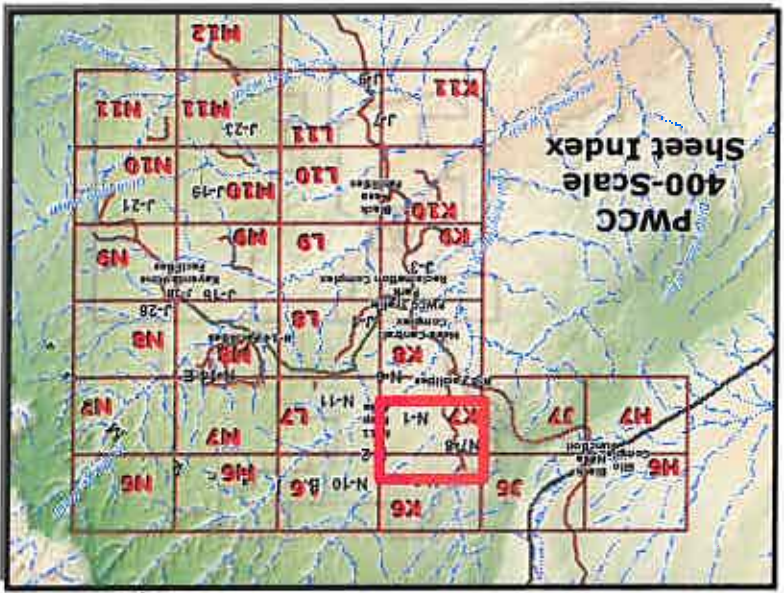

outcrops transitioning into
sloped in accordance
nit.

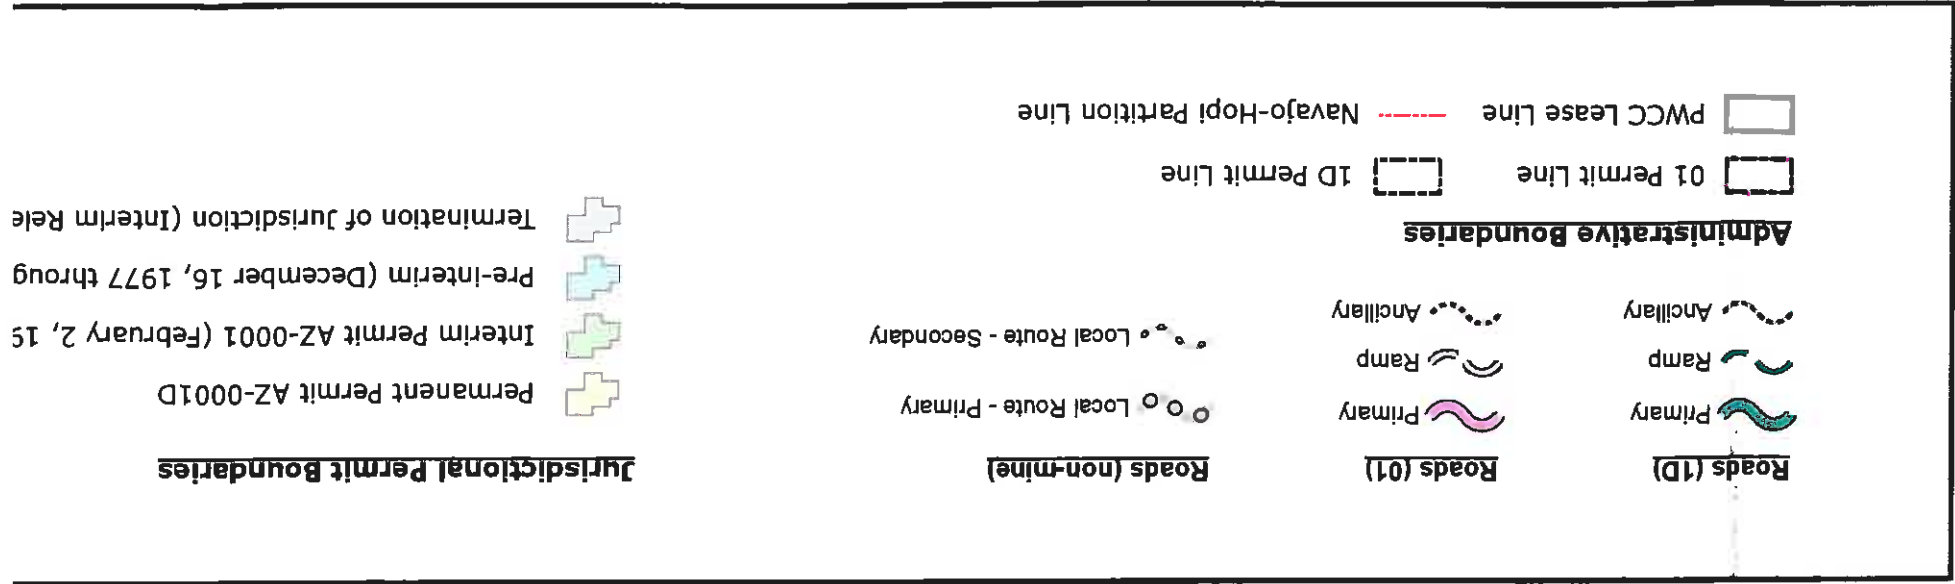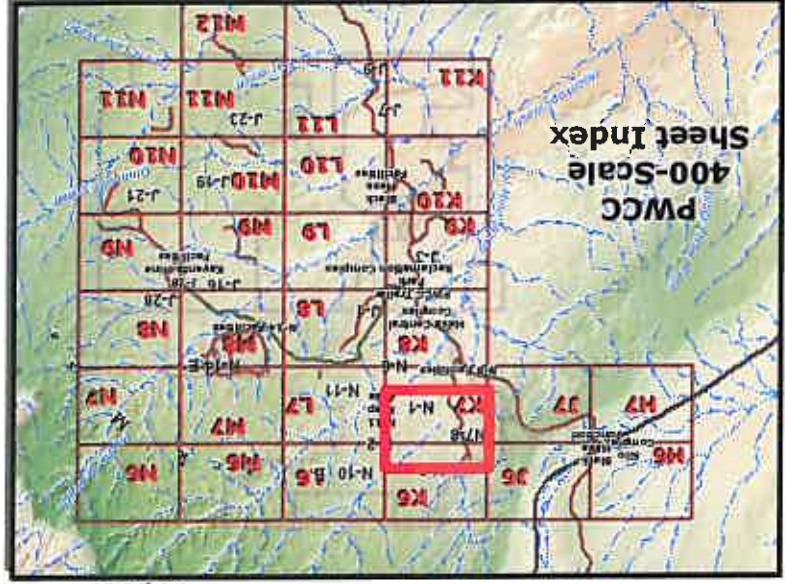



Permit Boundaries

nt Permit AZ-0001D

Permit AZ-0001 (February 2, 1982 through July 1, 1990)

im (December 16, 1977 through February 1, 1982)

ion of Jurisdiction (Interim Release)

Coal Resource Area

Mineplan (5-year) Fill

Mined Out Areas

N09 Spoil Dumpsites

Drainages

Major Drainage

Proposed Drainages

Drawing No. 85352, Estimated Postmining Topographic Map

N09 South

Produced by PWCC GIS

Apr 21, 2008

10 foot Interval
Indexes at 50 Feet
1 Inch = 400 Feet
0 100 200 400 Feet

PEABODY
WESTERN

Black Mesa Complex
PO Box 650
Kayenta, Arizona 86033