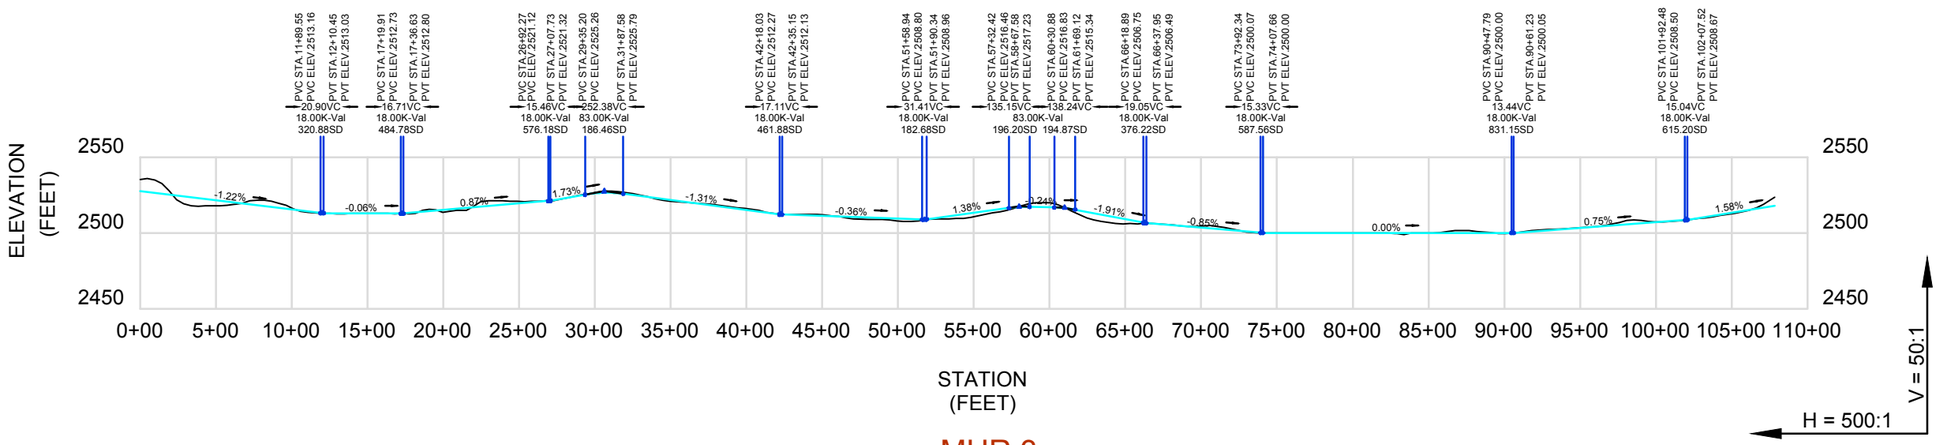

MHR 3

LEGEND

EXISTING TOPOGRAPHY PROFILE

HAUL ROAD PROFILE

I, James R. Hitt, certify that the plans for the Main Haul Road Cross-Sections were prepared by myself or under my direct supervision

This document was originally issued and sealed by James R. Hitt, PE, registration number PE 2445 on February 15, 2010, and is stored at Golder Associates Inc., 44 Union Boulevard, Suite 300, Lakewood Colorado.

REV	DATE	DES	REVISION DESCRIPTION	CADD	CHK	RVW
0	03/31/10	JDS	ORIGINAL PERMIT SUBMITTAL	JDS	JRH	JRH

PROJECT

SOUTH HEART COAL LLC
SOUTH HEART LIGNITE MINE
SOUTH HEART, NORTH DAKOTA

TITLE

MAIN HAUL ROAD SEGMENT 3 PROFILE

NORWEST CORPORATION

PROJECT No.		4284-01-400	FILE No.	Haul Routes & Lignite Ramps.dwg	
DESIGN	JDS	01/28/10	SCALE	AS SHOWN	REV. 0
CADD	JDS	01/29/10	Figure 3.5-9		
CHECK	JRH	02/10/10			
REVIEW	JRH	02/15/10			