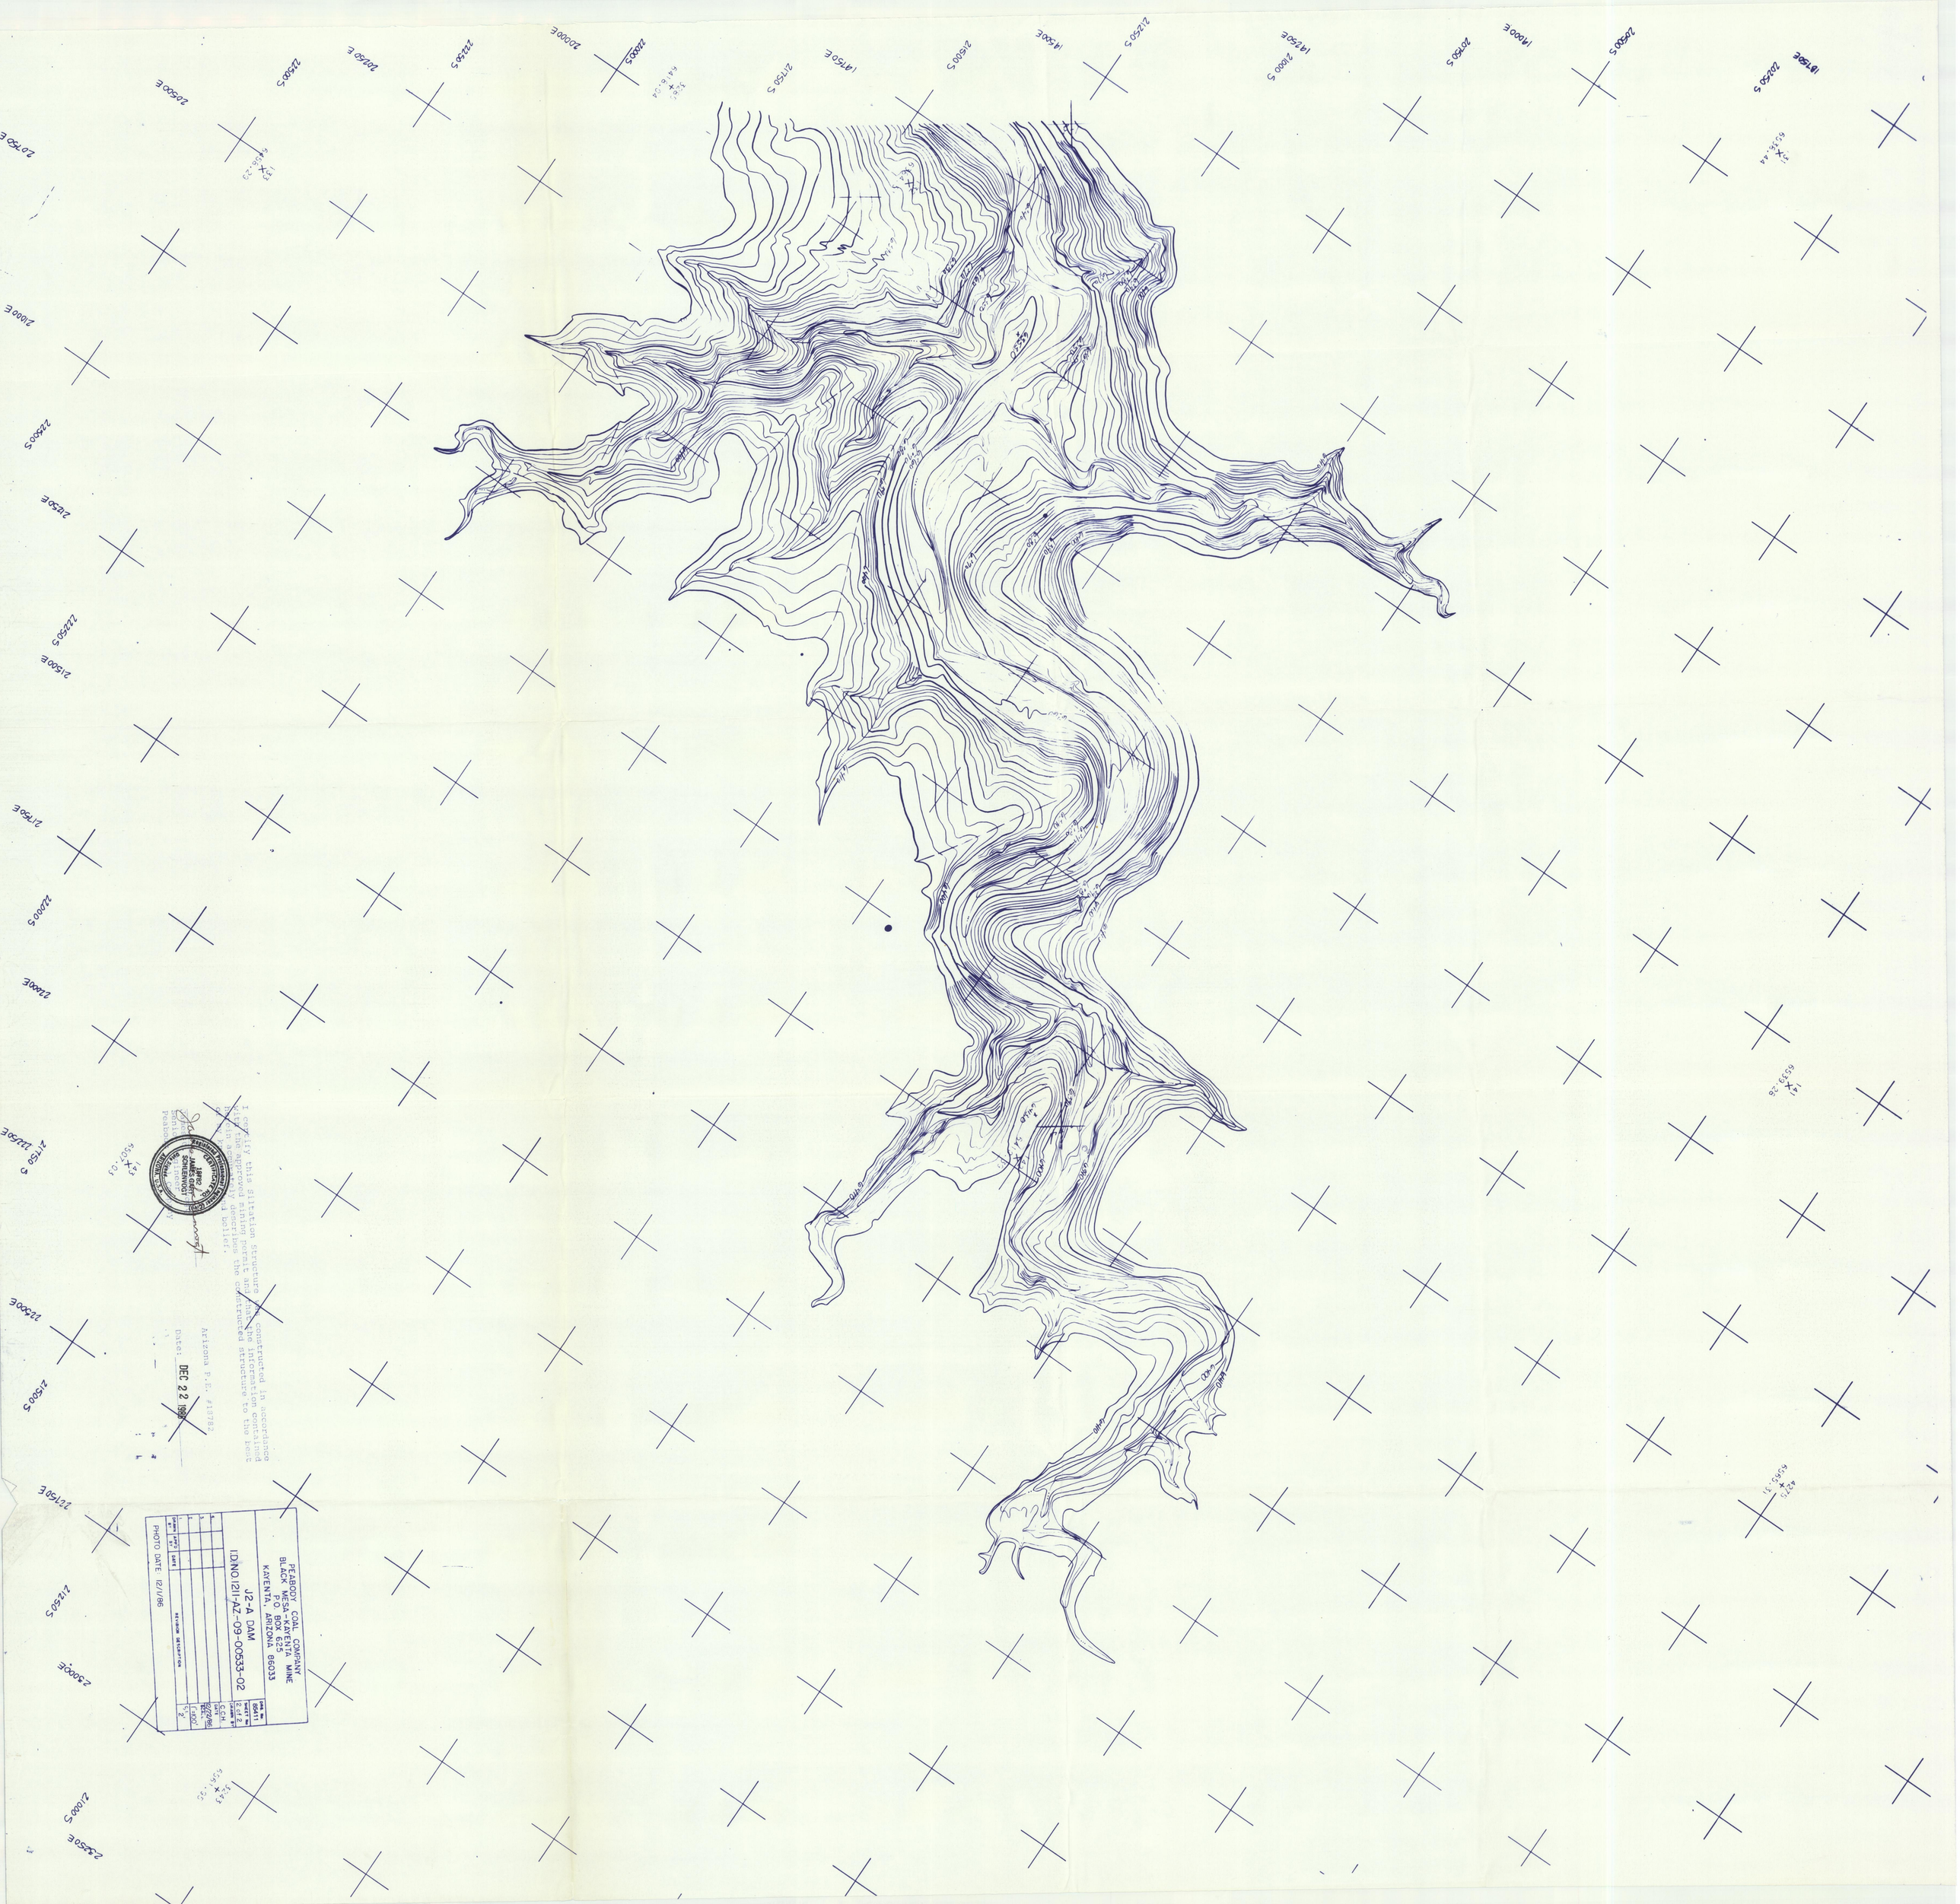

PEABODY COAL COMPANY
BLACK MESA-KAYENTA MINE
P.O. BOX 625
KAYENTA, ARIZONA 86033
J2-A DAM
I.D.NO.1211-AZ-09-00533-02
DWG. No. 85411
SHEET No. 2 of 2
DRAWN BY C.C.H.
DATE 12/22/86
SCALE 1"=100'
REVISION DESCRIPTION
PHOTO DATE: 12/1/86
Arizona P.E. #18782
Date: DEC 22 1988