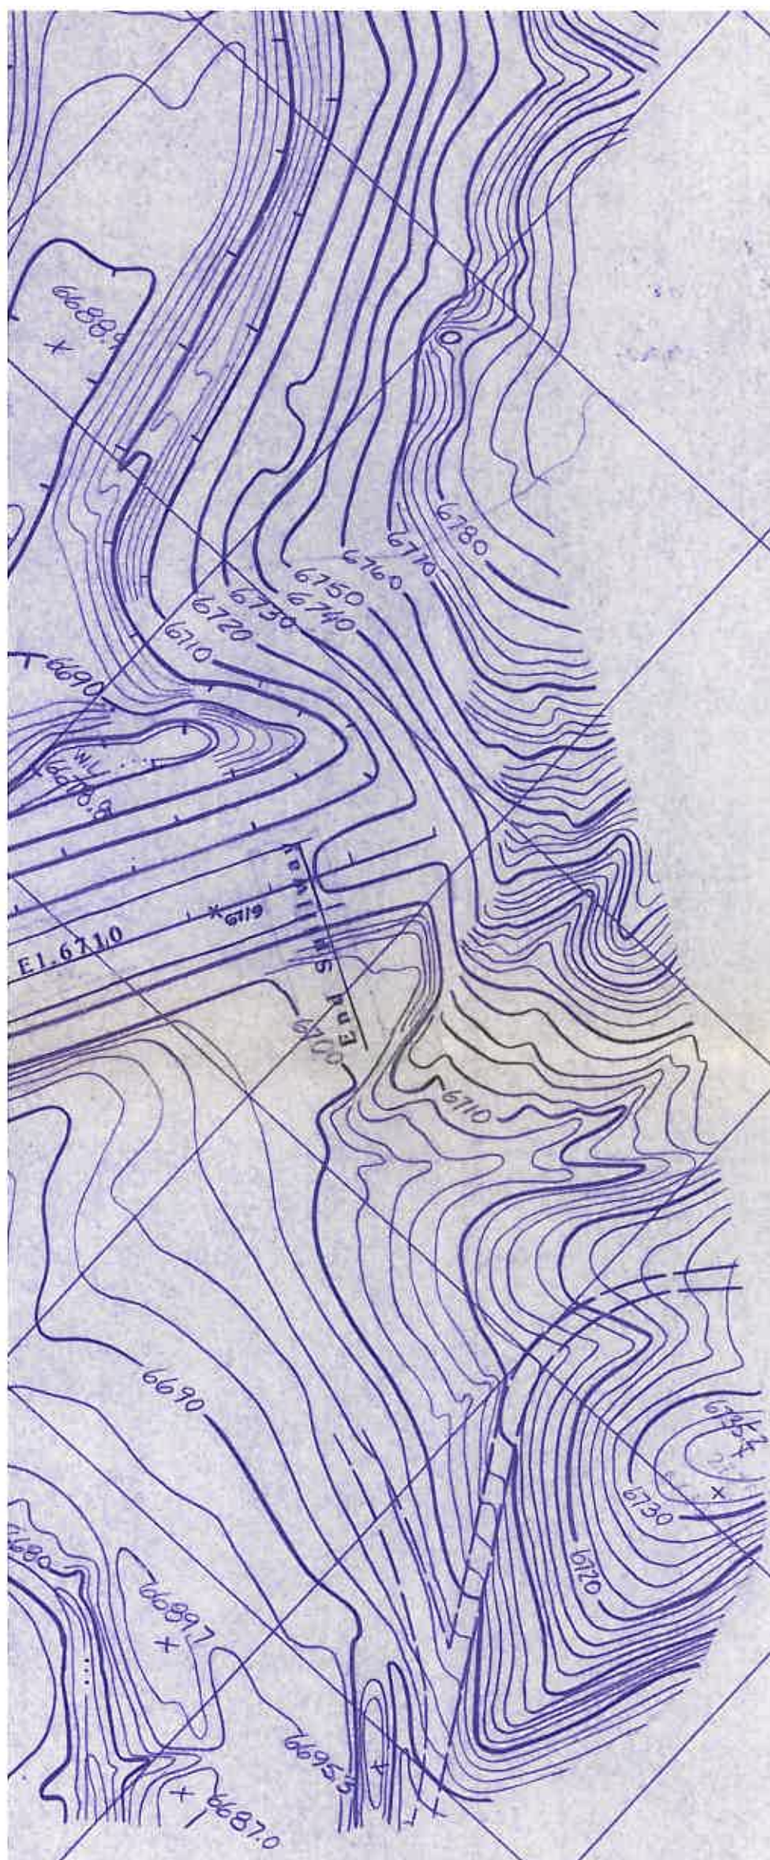

RECEIVED
BLM, PHOENIX DIST. OFF.
PHOENIX, ARIZONA
DEC 17 1985
AM 8 9 10 11 12 1 2 3 4 5 6 PM

Registered Professional Engineer (Civil)
CERTIFICATE NO.
18782
JAMES GARY
SCHRENVOGT
Date Signed 11/1/85
ARIZONA, U.S.A.

PEABODY COAL COMPANY
BLACK MESA-KAYENTA MINE
P.O. BOX 625
KAYENTA, ARIZONA 86033

N14-H DAM
I.D. No. 1211-AZ-9-0008

DRG. No.	85428
SHEET No.	1 of 1
DRAWN BY	C.H.
DATE	11-1-85
SCALE H.	1"=100'
SCALE V.	2'

4.			
3.			
2.			
1.			
DRAWN BY	APP'D BY	DATE	REVISION DESCRIPTION

Photo No. 851108(11-1-85)

595000E
597500E
600000E
602500E
605000E
6850
6840
6830
6820
6810
6800
6790
6780
6770
6760
6710
6700
6690
6688.9
6680.9
6780
6770
6760
6750
6740
6730
6720
6710
El. 6710
N

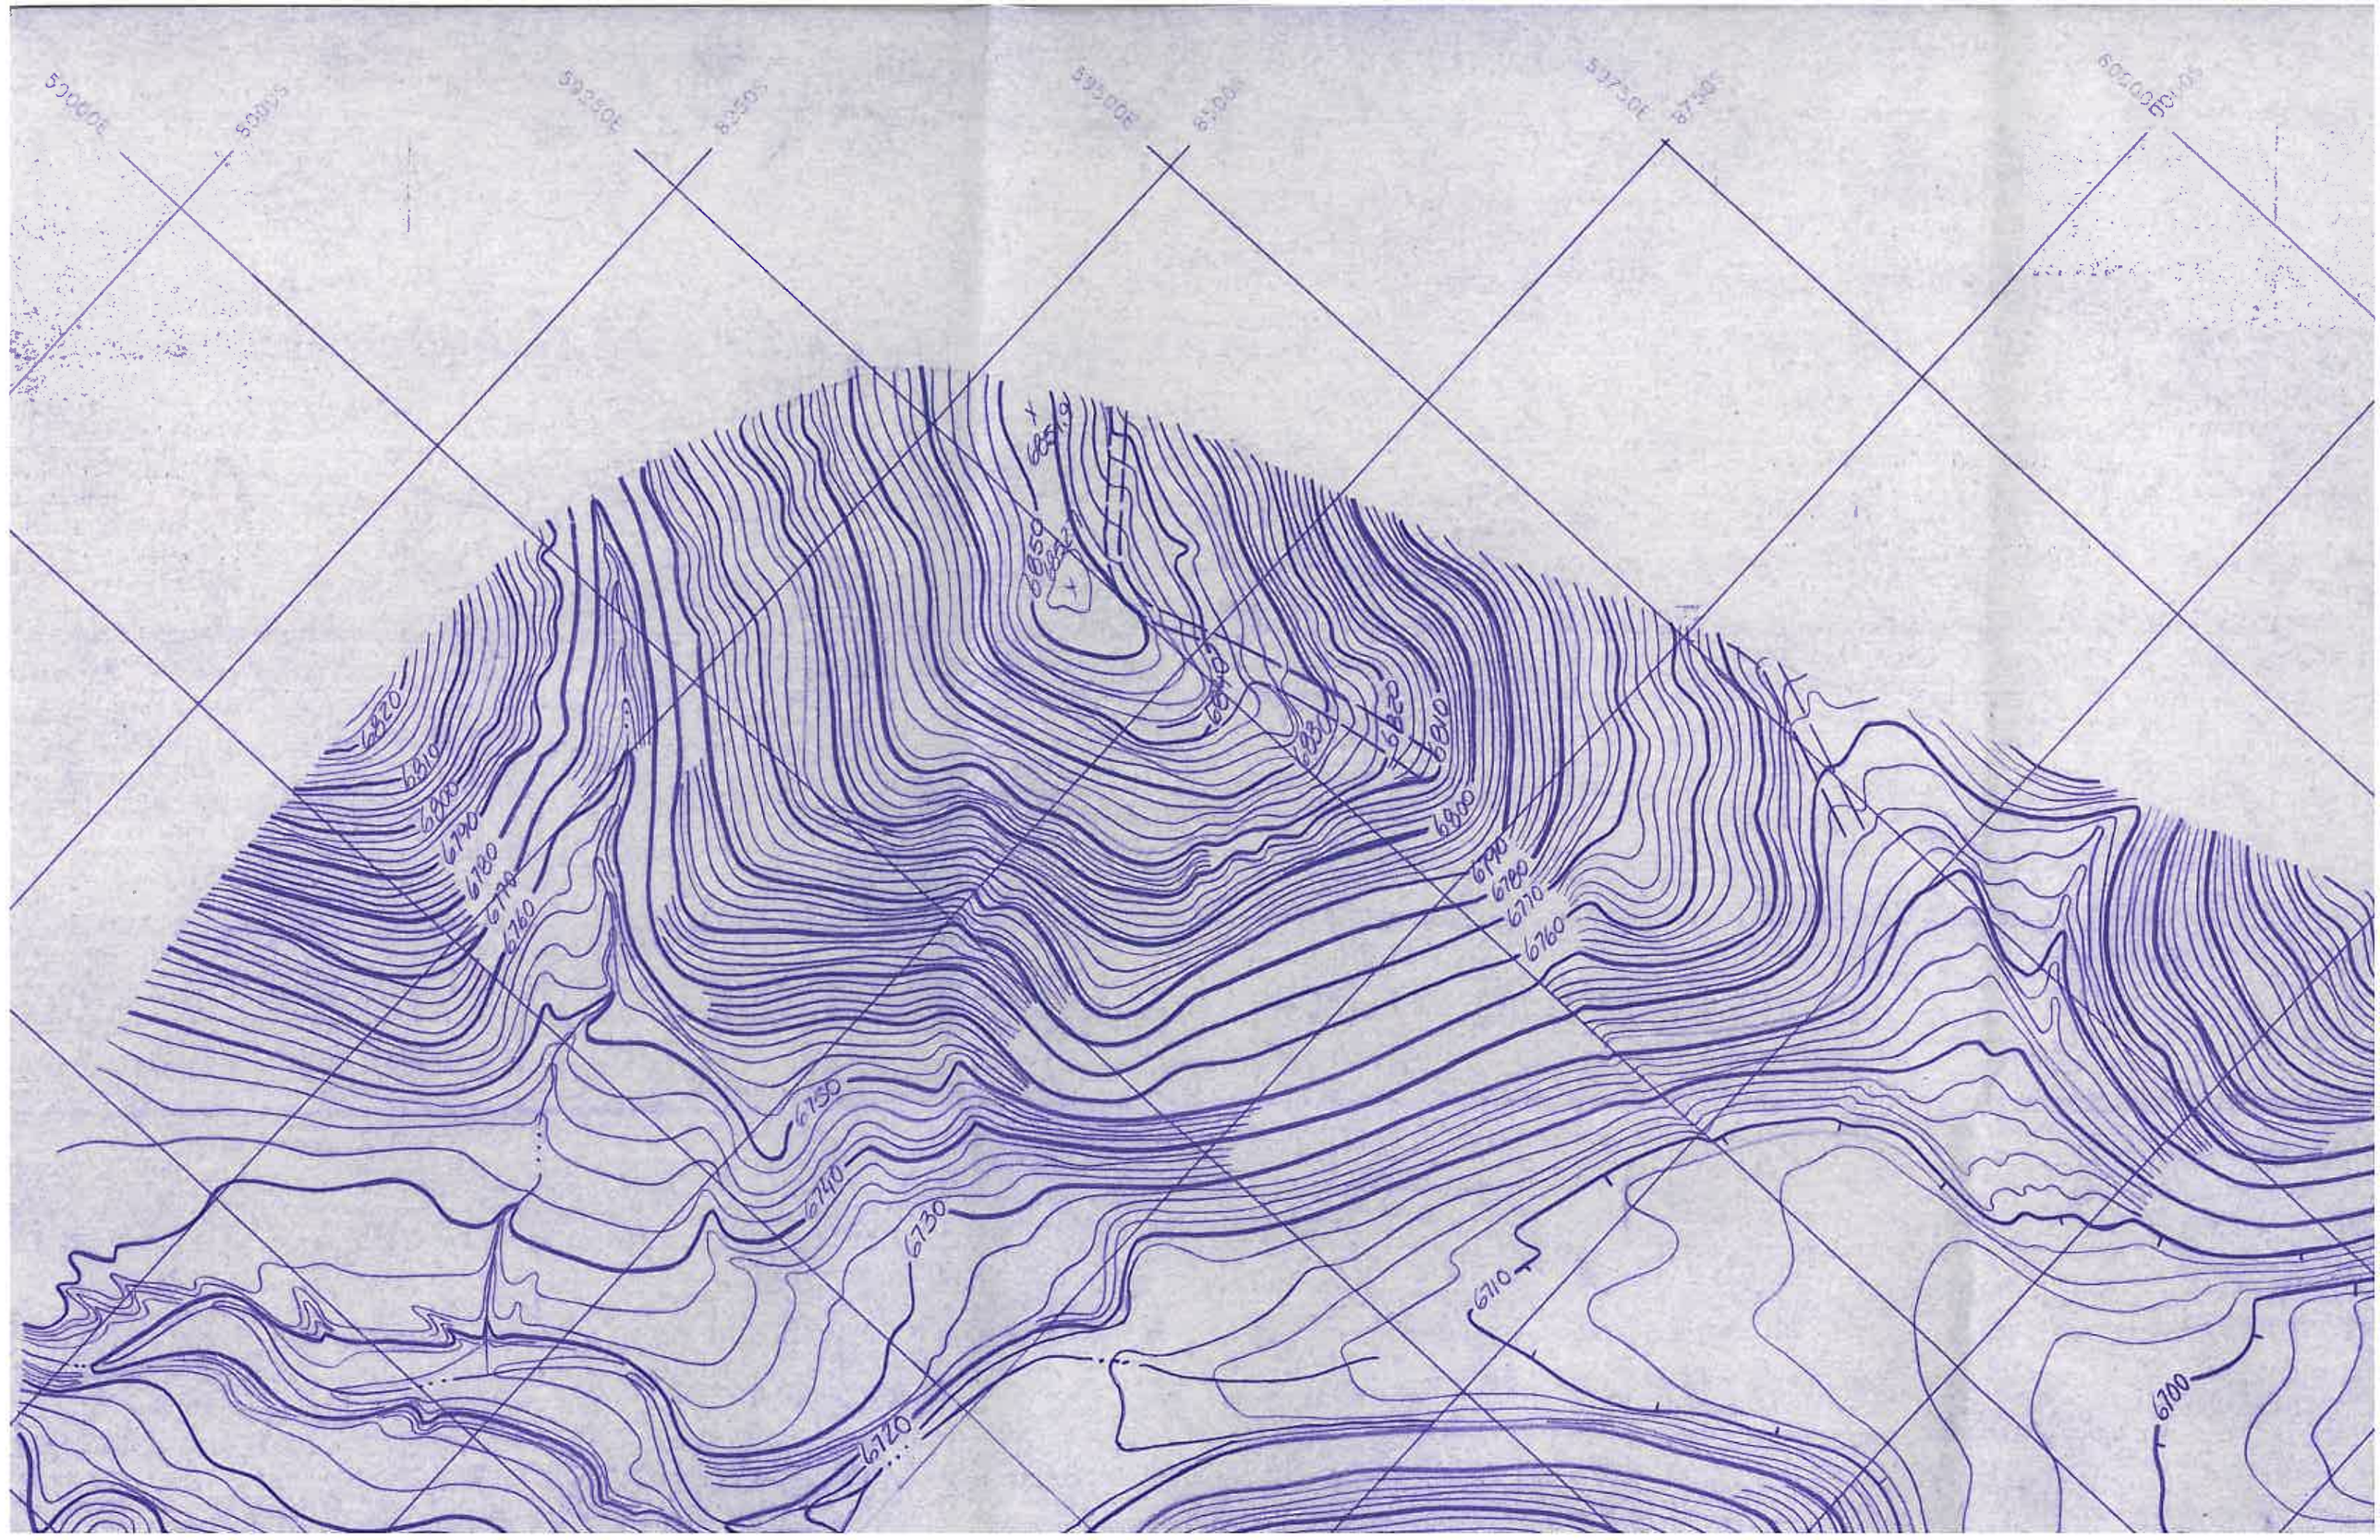
6820
6810
6800
6790
6780
6770
6760
6850
6840
6830
6820
6810
6800
6790
6780
6770
6760
6750
6740
6730
6720
6710
6700

MAXIMUM OPERATING
Pool Elevation 6710
N14-H
End Spillway
Begin Spillway
Start of 340' x 400' El 6710
6710
6760
6750
6740
6730
6720
6710
6690
6688.9
6686.6
6689.6
6690
6680
6689.7
6687.0
6695.3
6714.6
6710
6720
6730
6740
6735.6
6735.5
6736.7
6730
6780
6710
6710
2874
6701.23

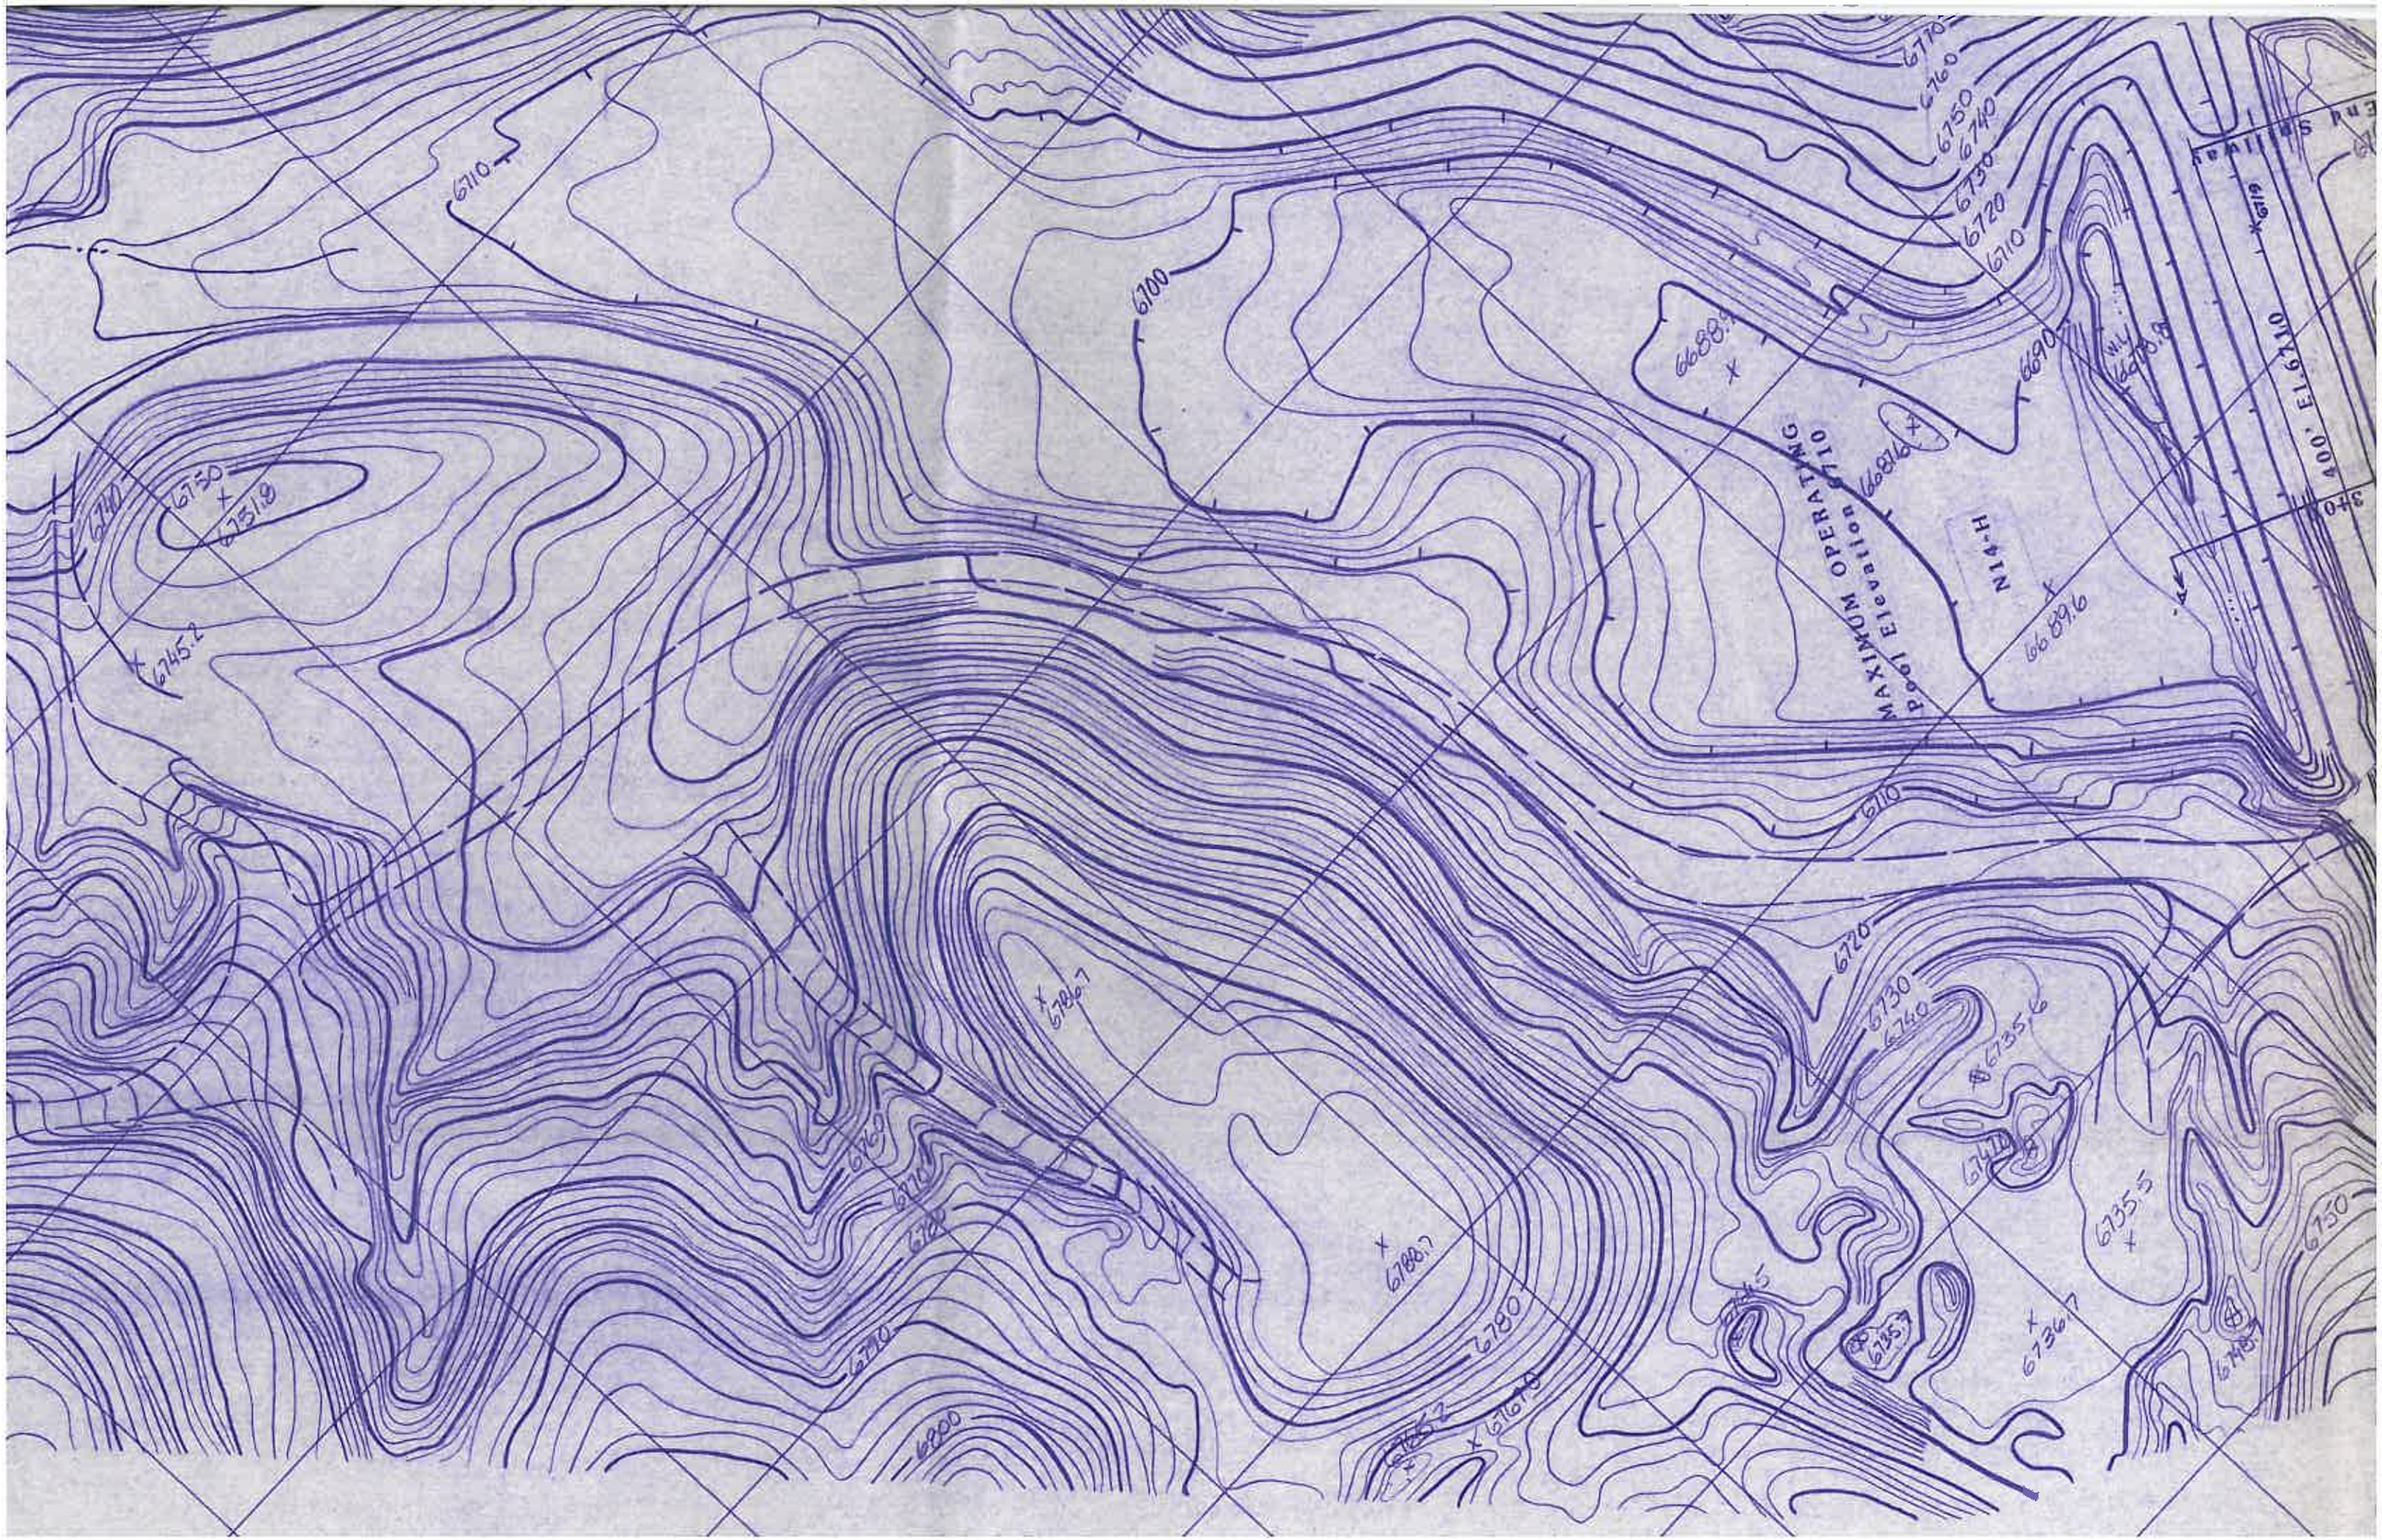
MAXIMUM OPERATING
Pool Elevation 6710
N14-H
End Spillway
Elev 6710
400'
6710
6700
6690
6680
6745.2
6751.9
6735.6
6735.5
6736.7
6735.7
6689.6
6688.9
6680.7
6678.9

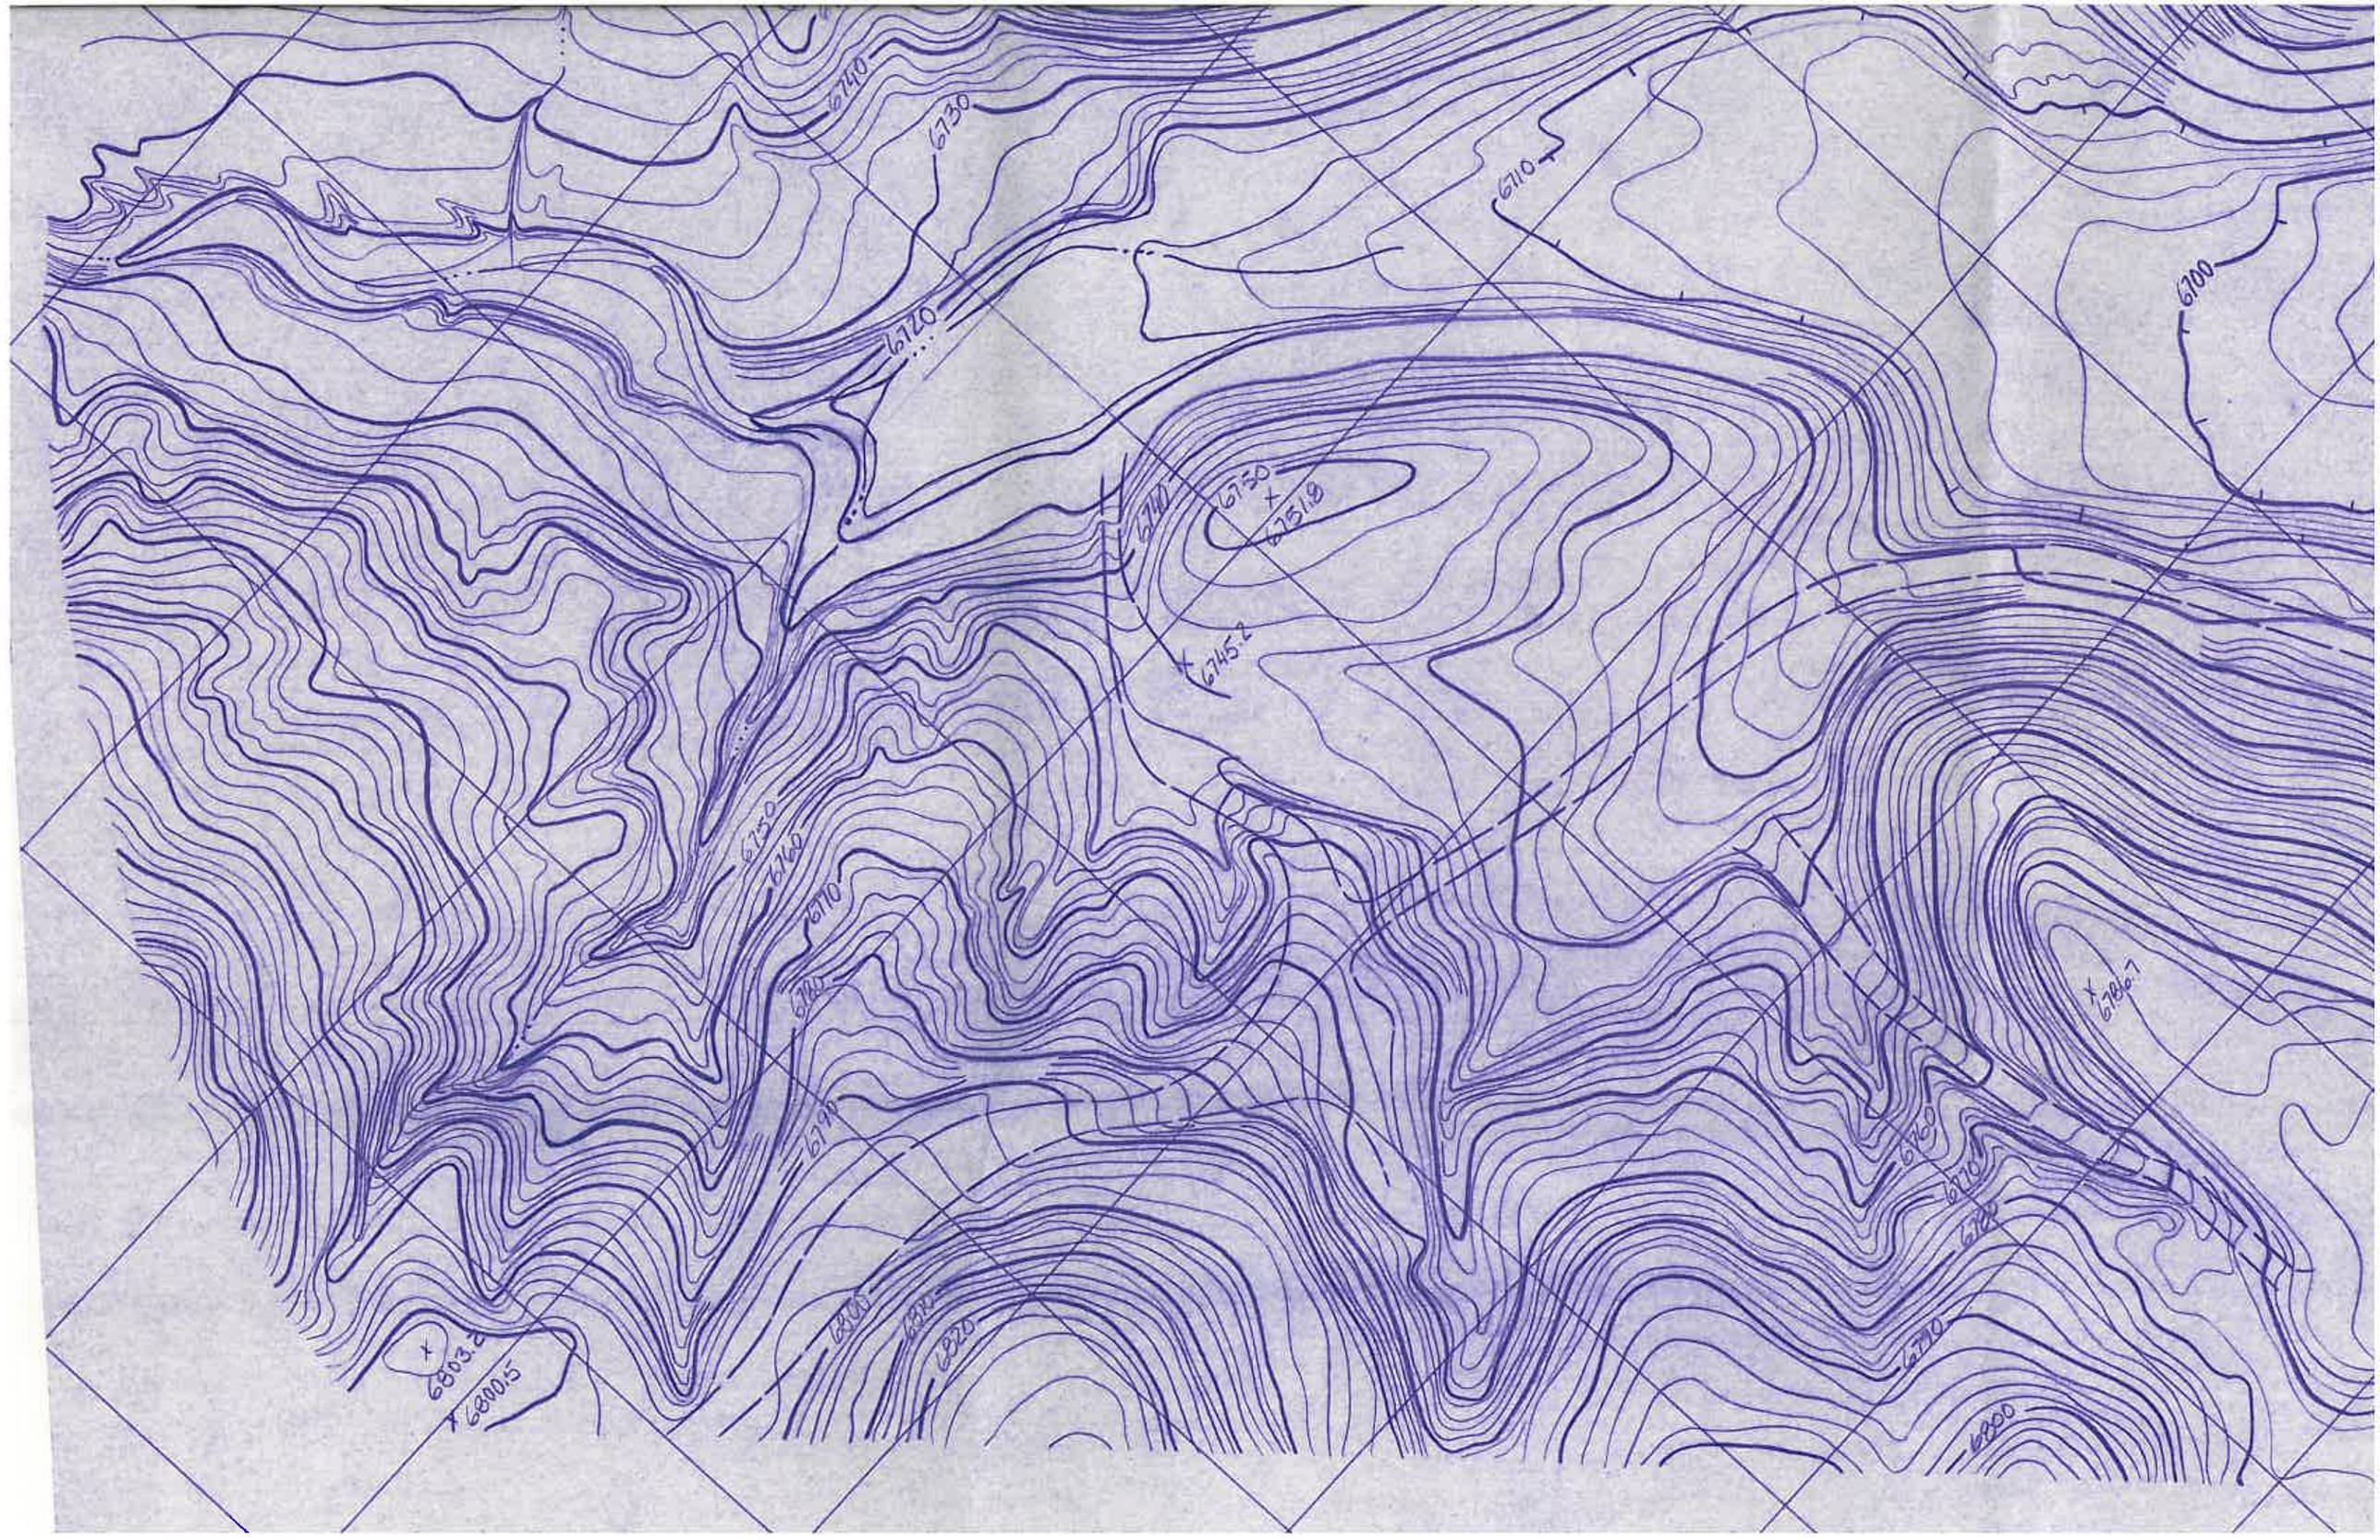
6740
6730
6710
6720
6100
6730
6740
6518
6745.2
6750
6760
6770
6780
6790
6800
6810
6820
6803.2
6800.5
6867
6760
6770
6780
6790
6800

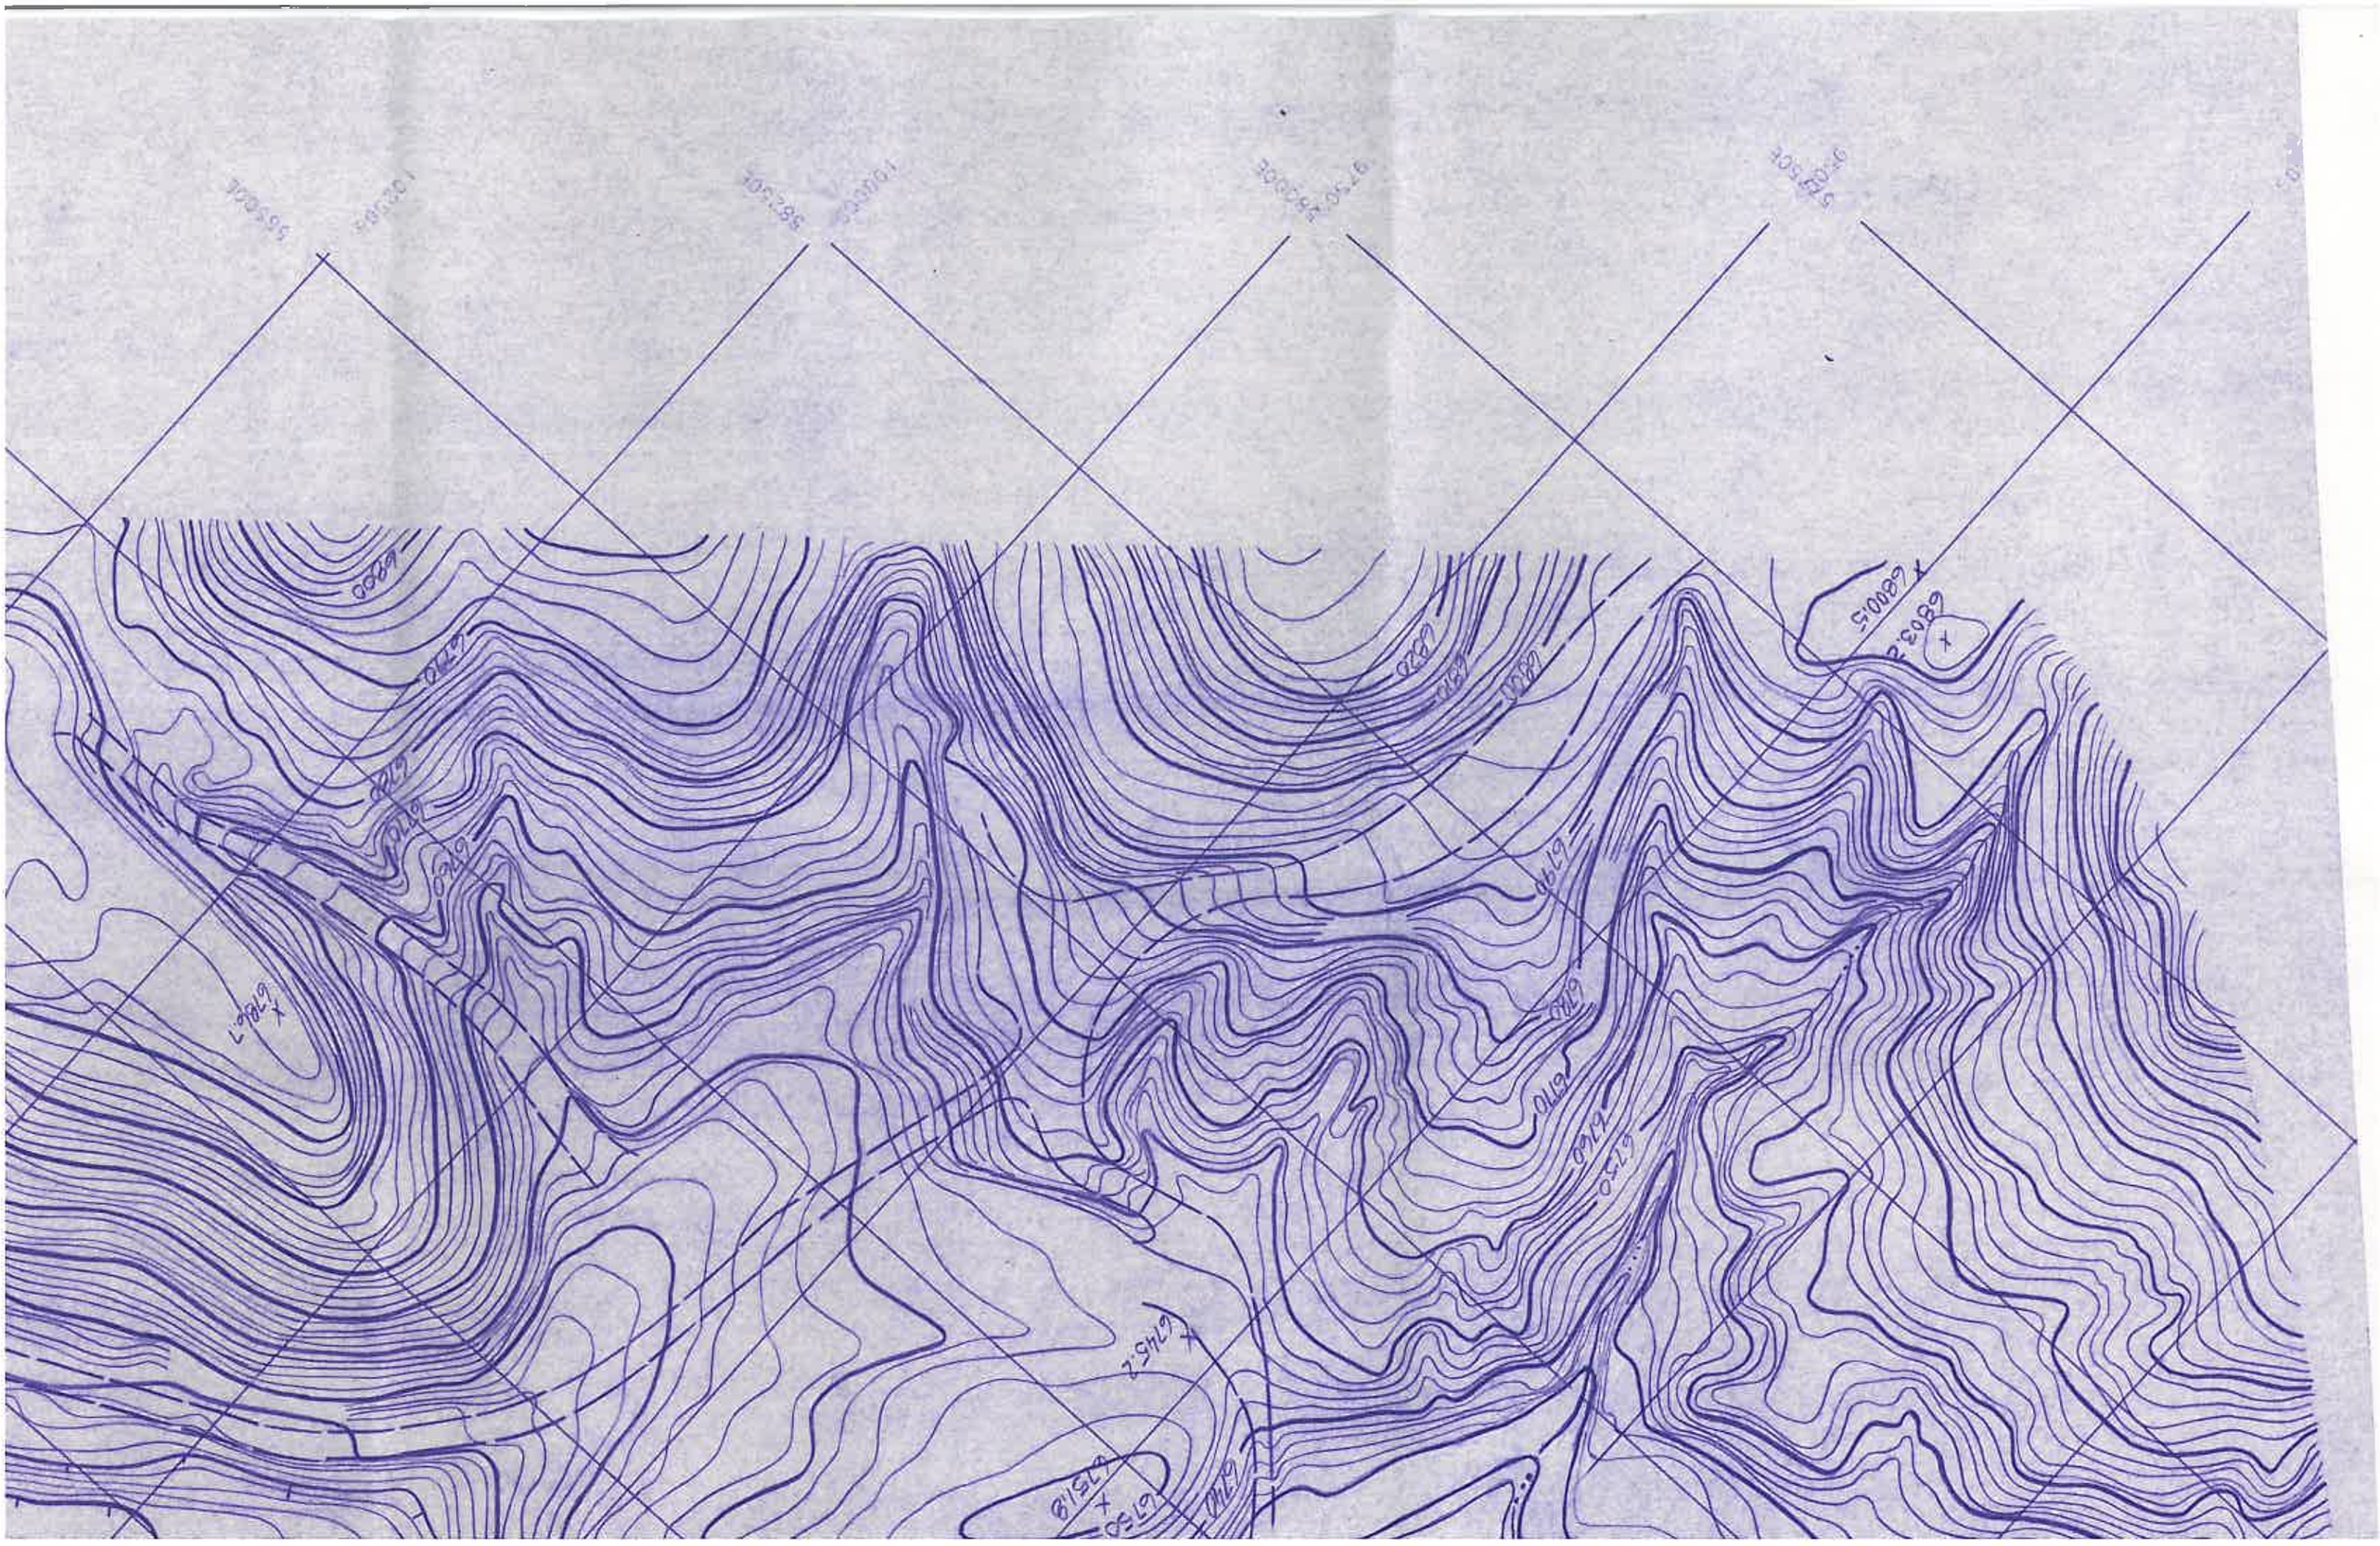

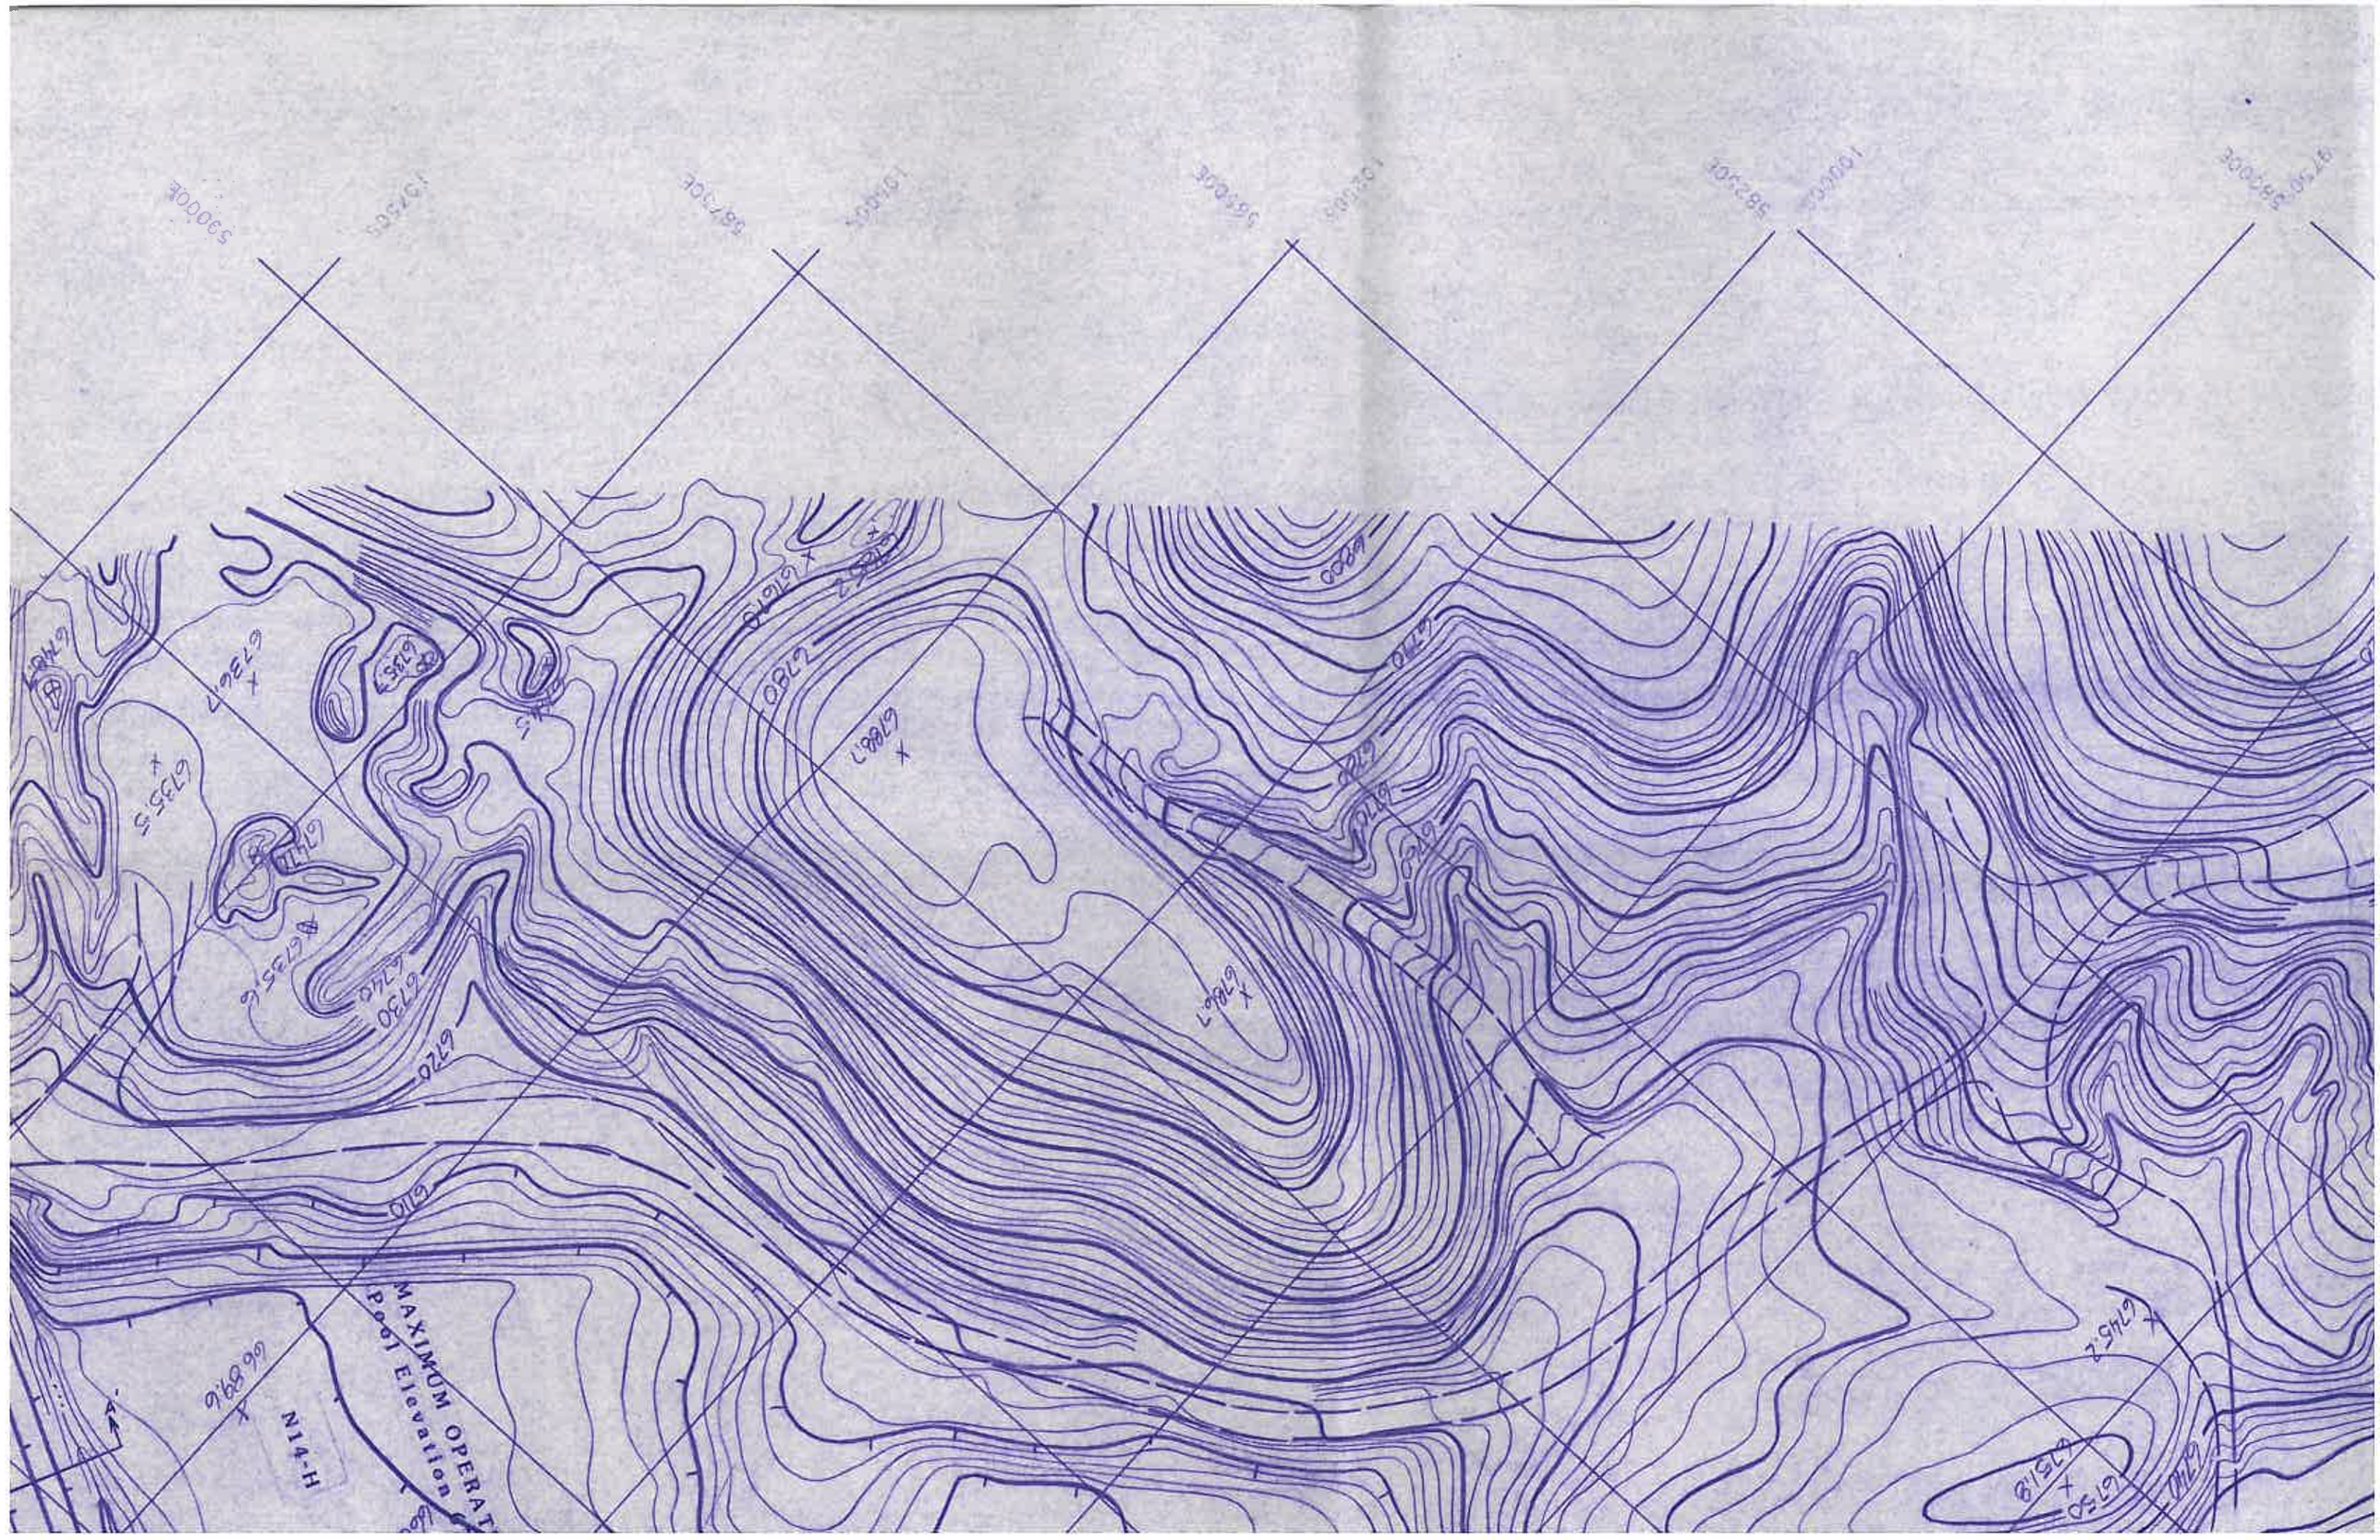
MAXIMUM OPERAT
Pool Elevation
N14-H

MAXIMUM OPERATING
Pool Elevation
N14-H
Begin
3+00
6180
6160
6140
6120
6100
6080
6135
6130
6125
6150
