


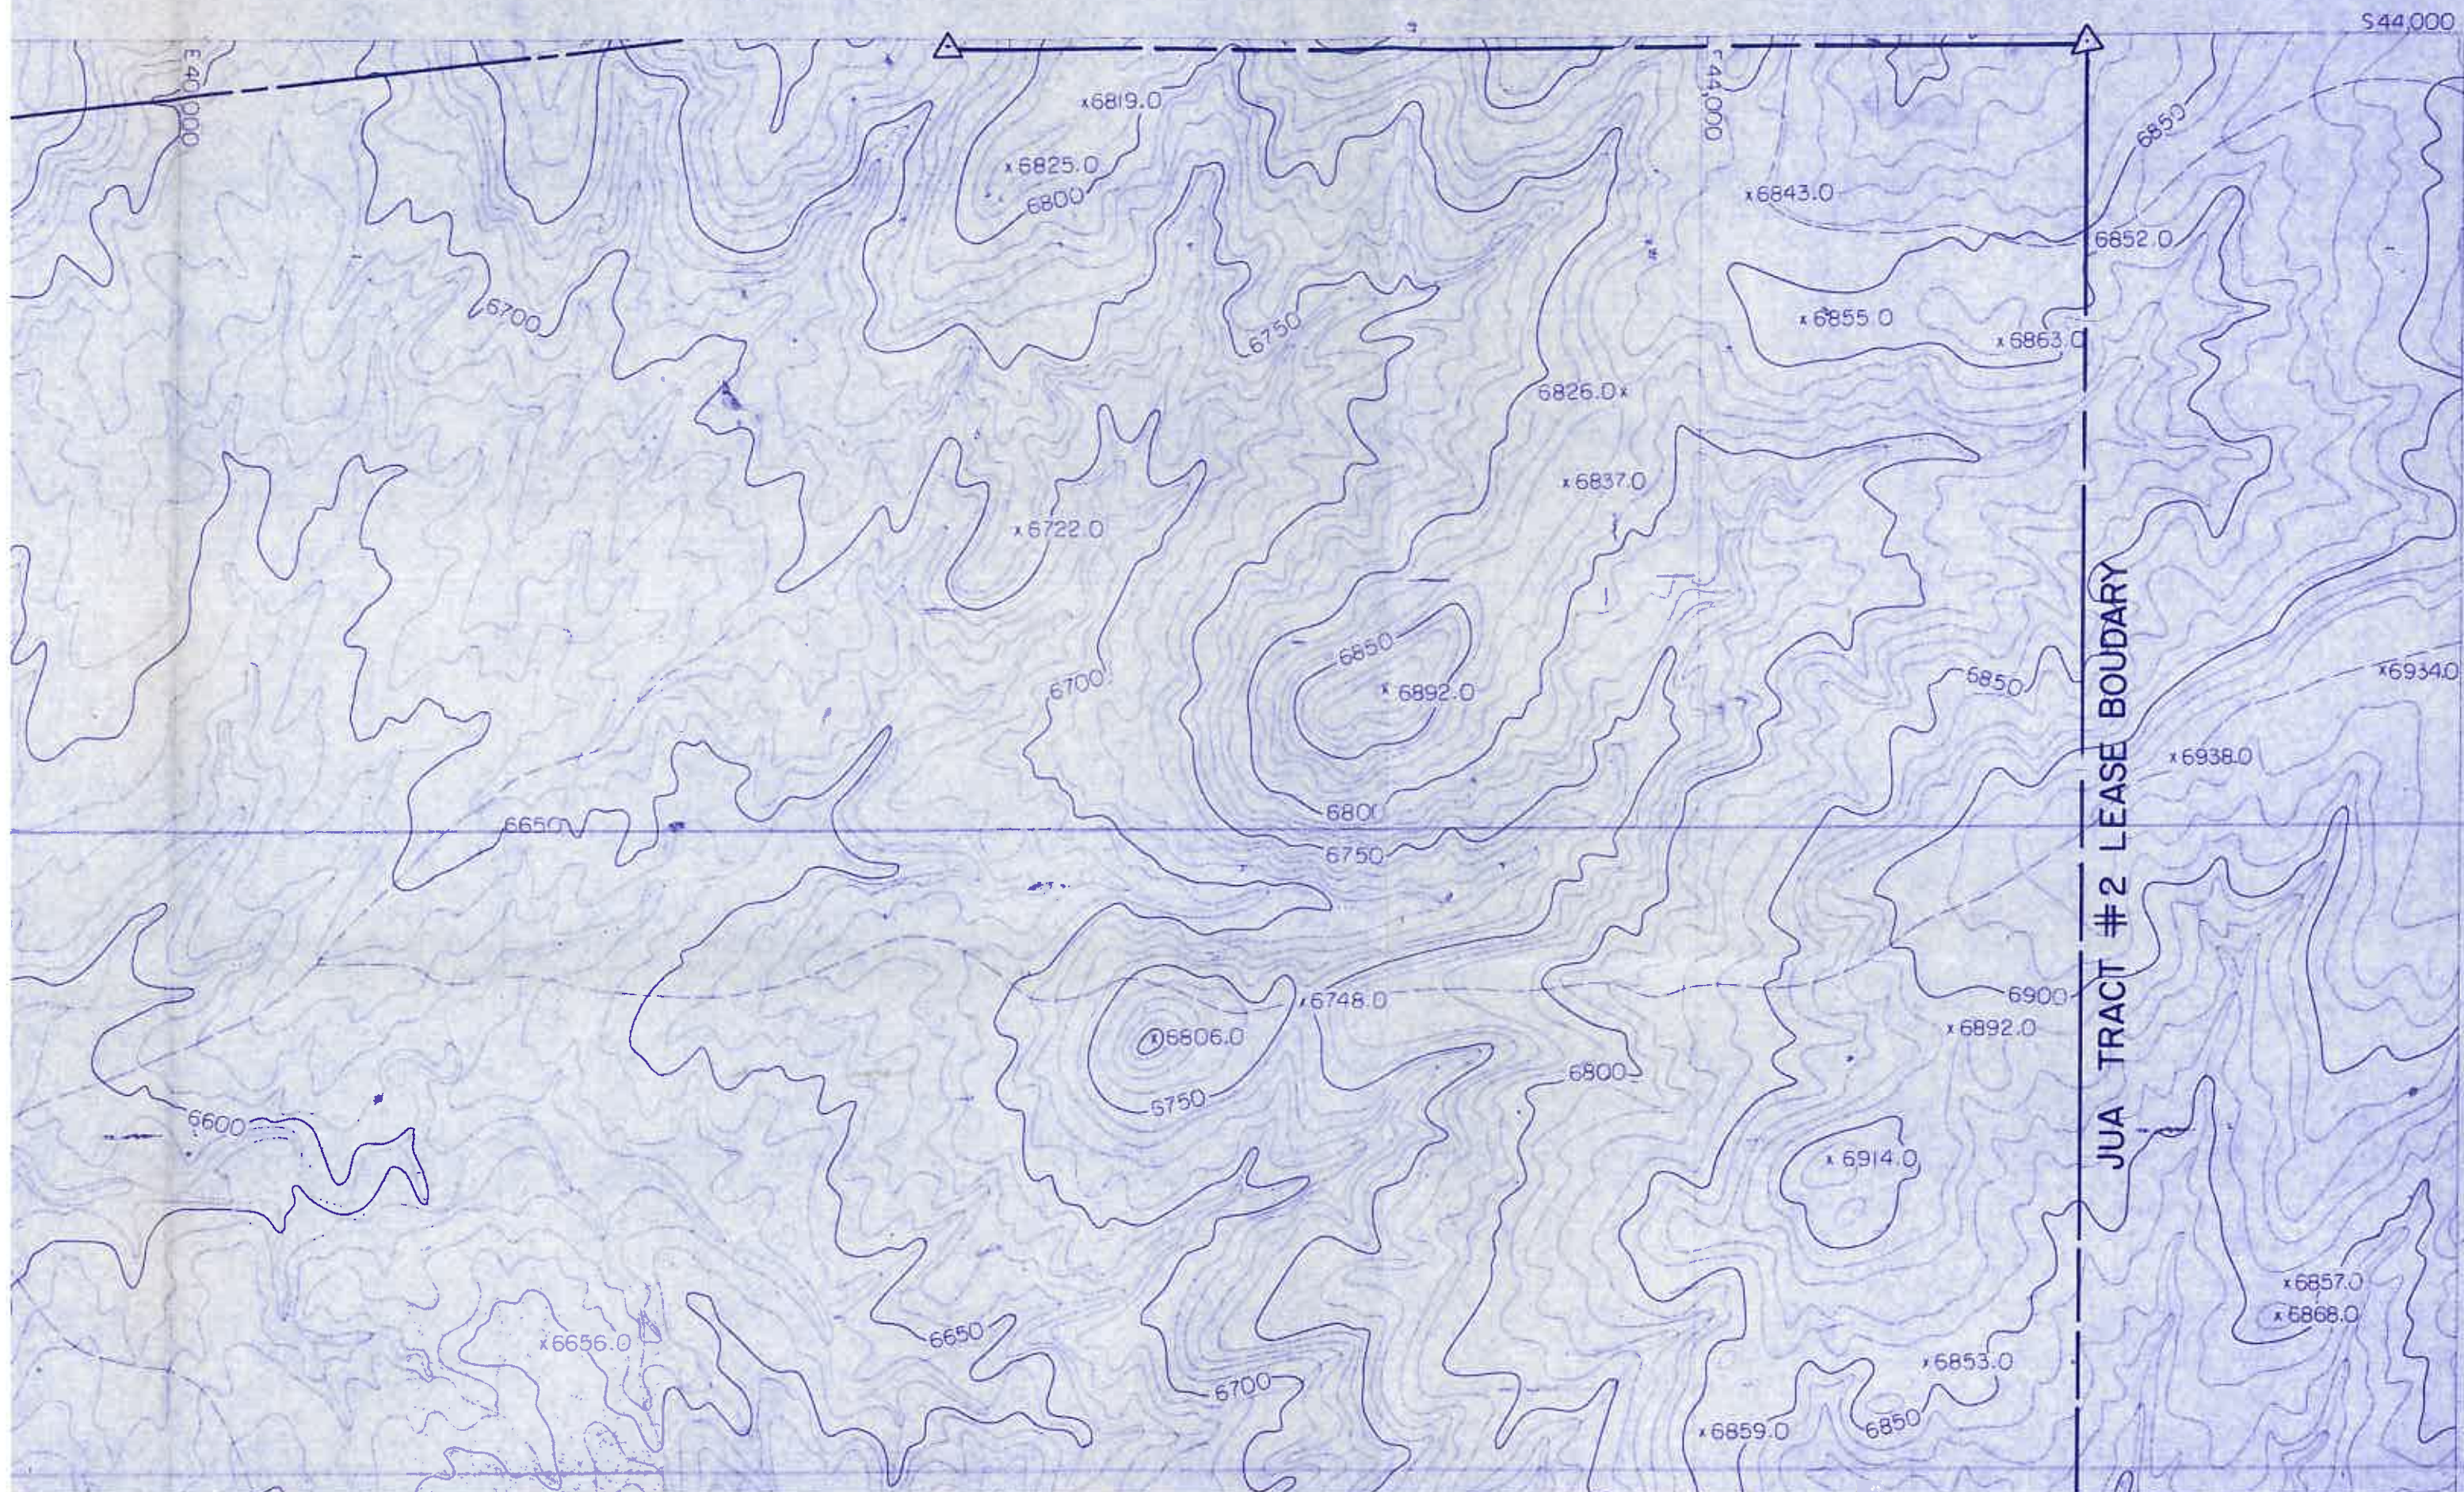



S44,000

E36,000

J7-2w

J7-10w

E32,000

J7-1w

J7-9w

J-7

J7-6

J7-7

5379.0

5379.0

6400

6446

6451

6485

6500

6500

6500

6500

6514.0

6493.0

6500

6533

6604

6610

6525

6520


6520


6526

6523


6520

6610

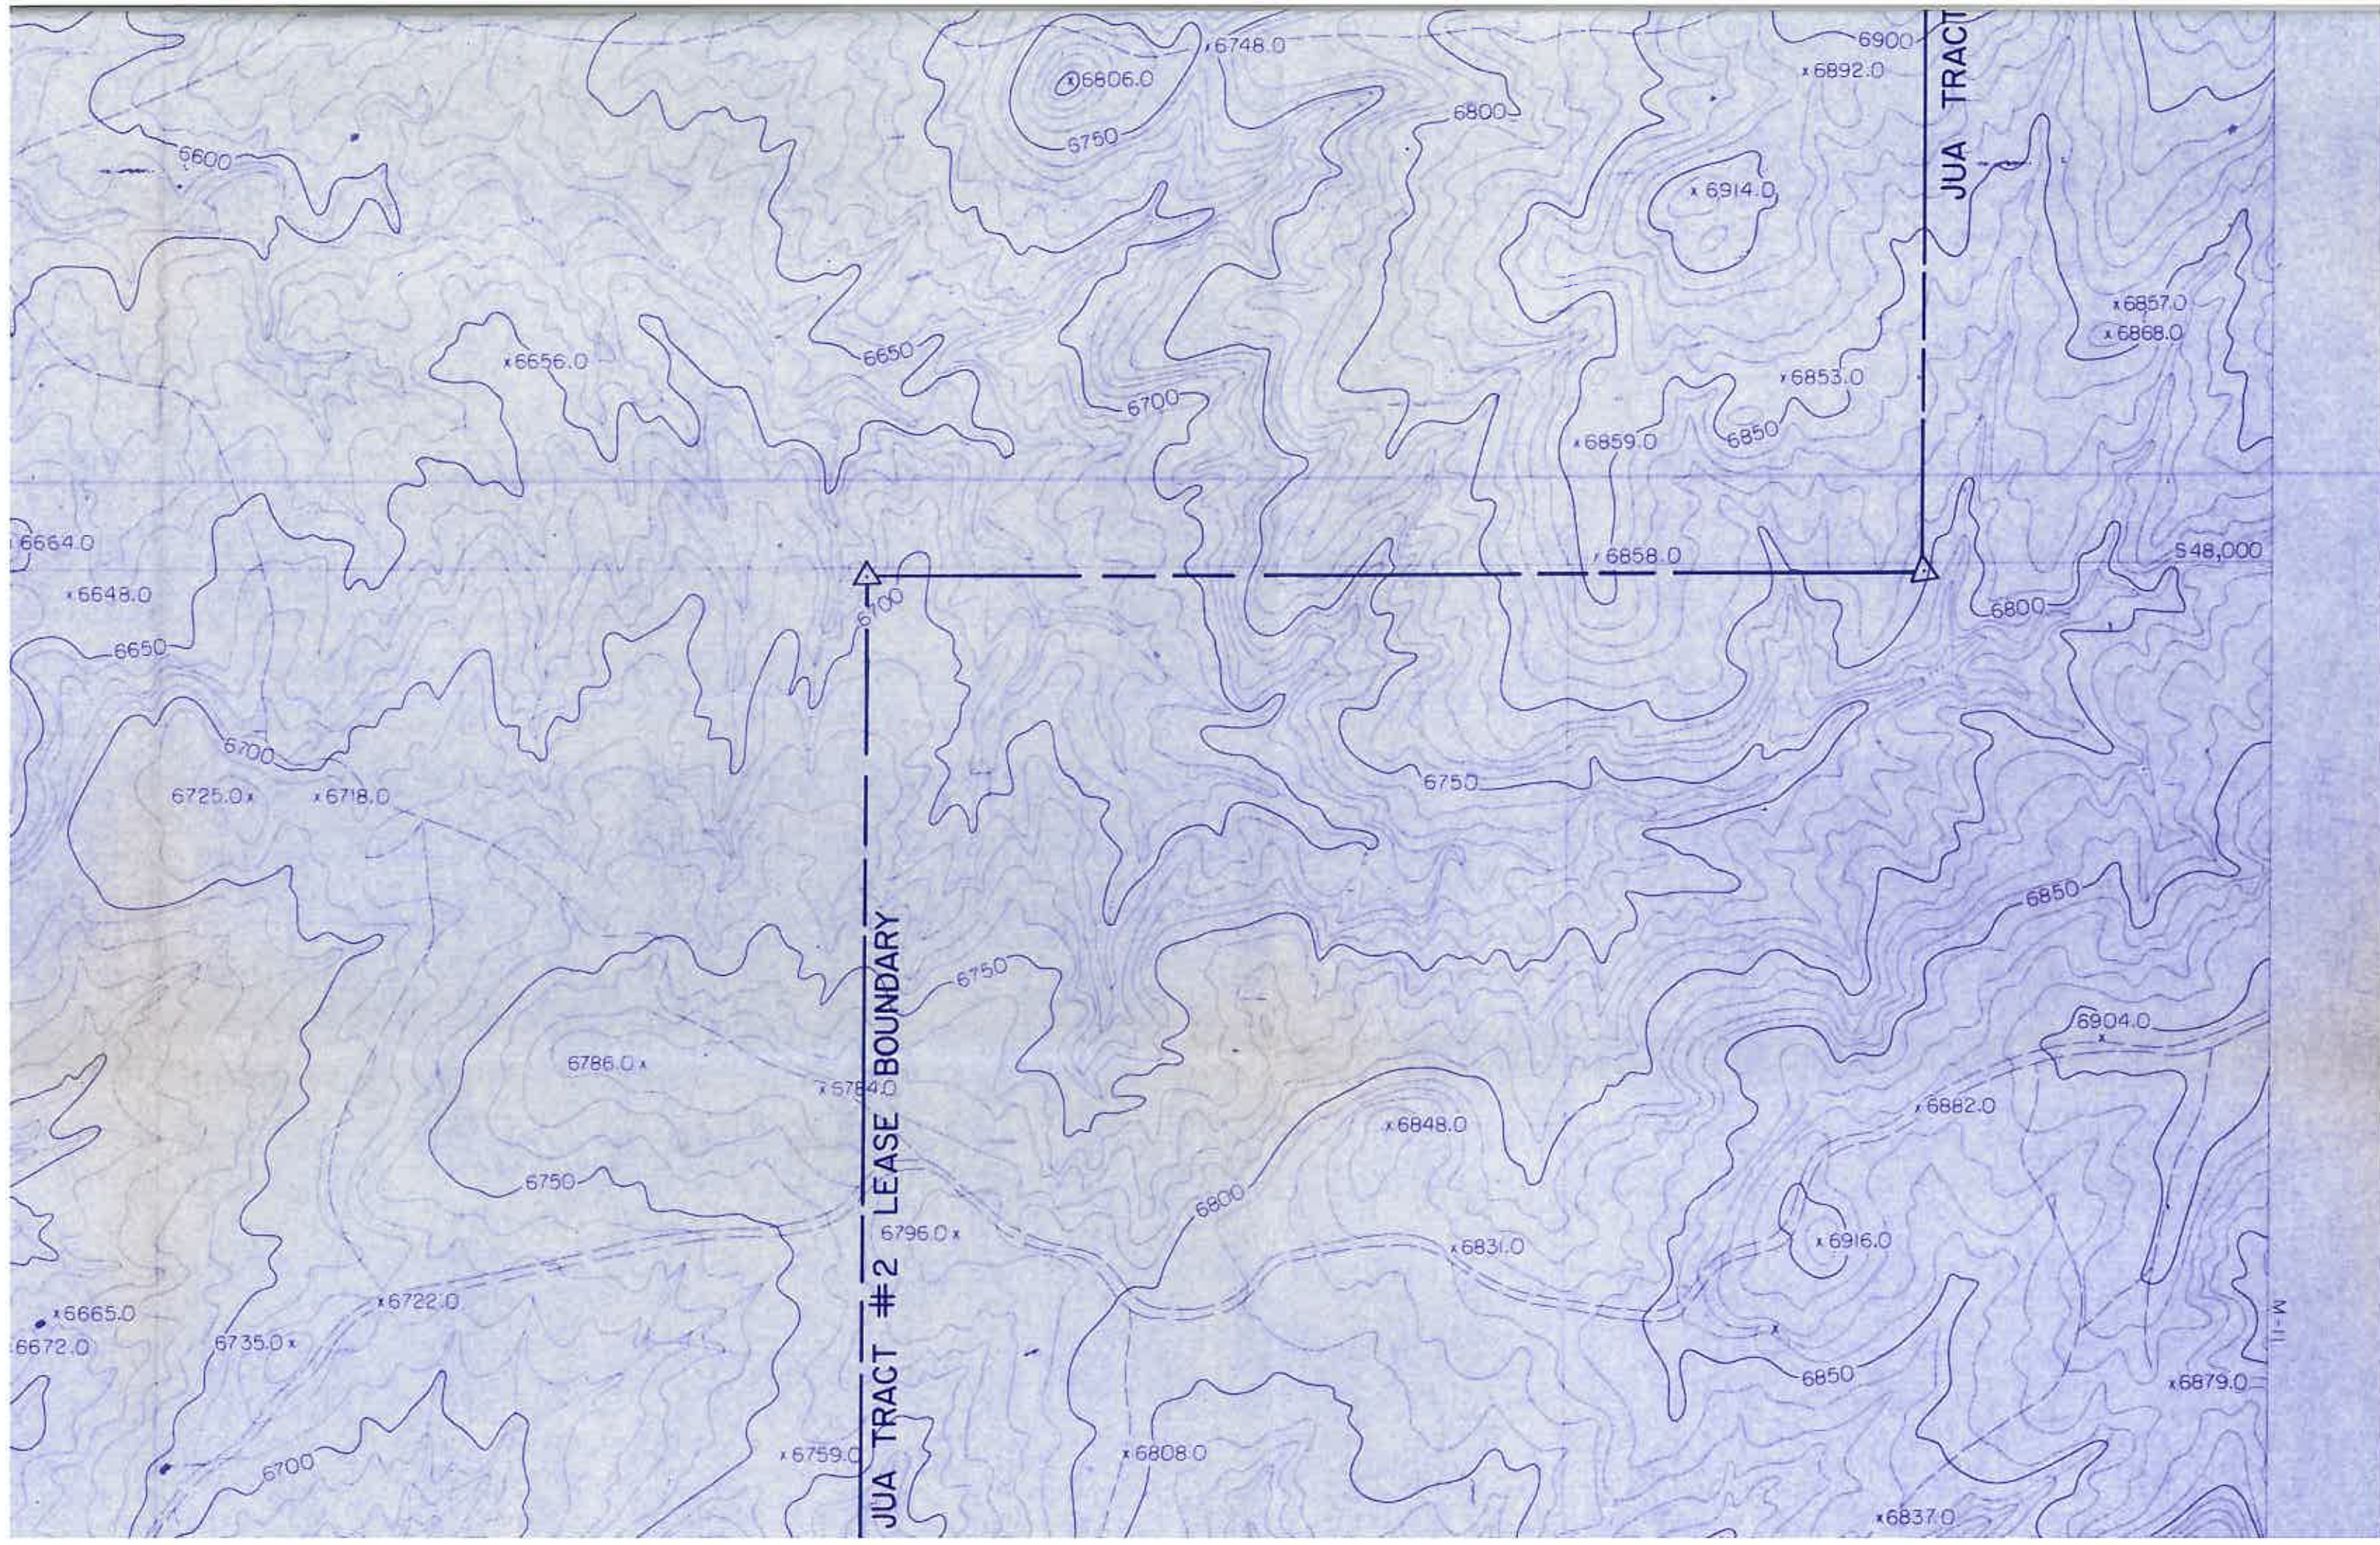

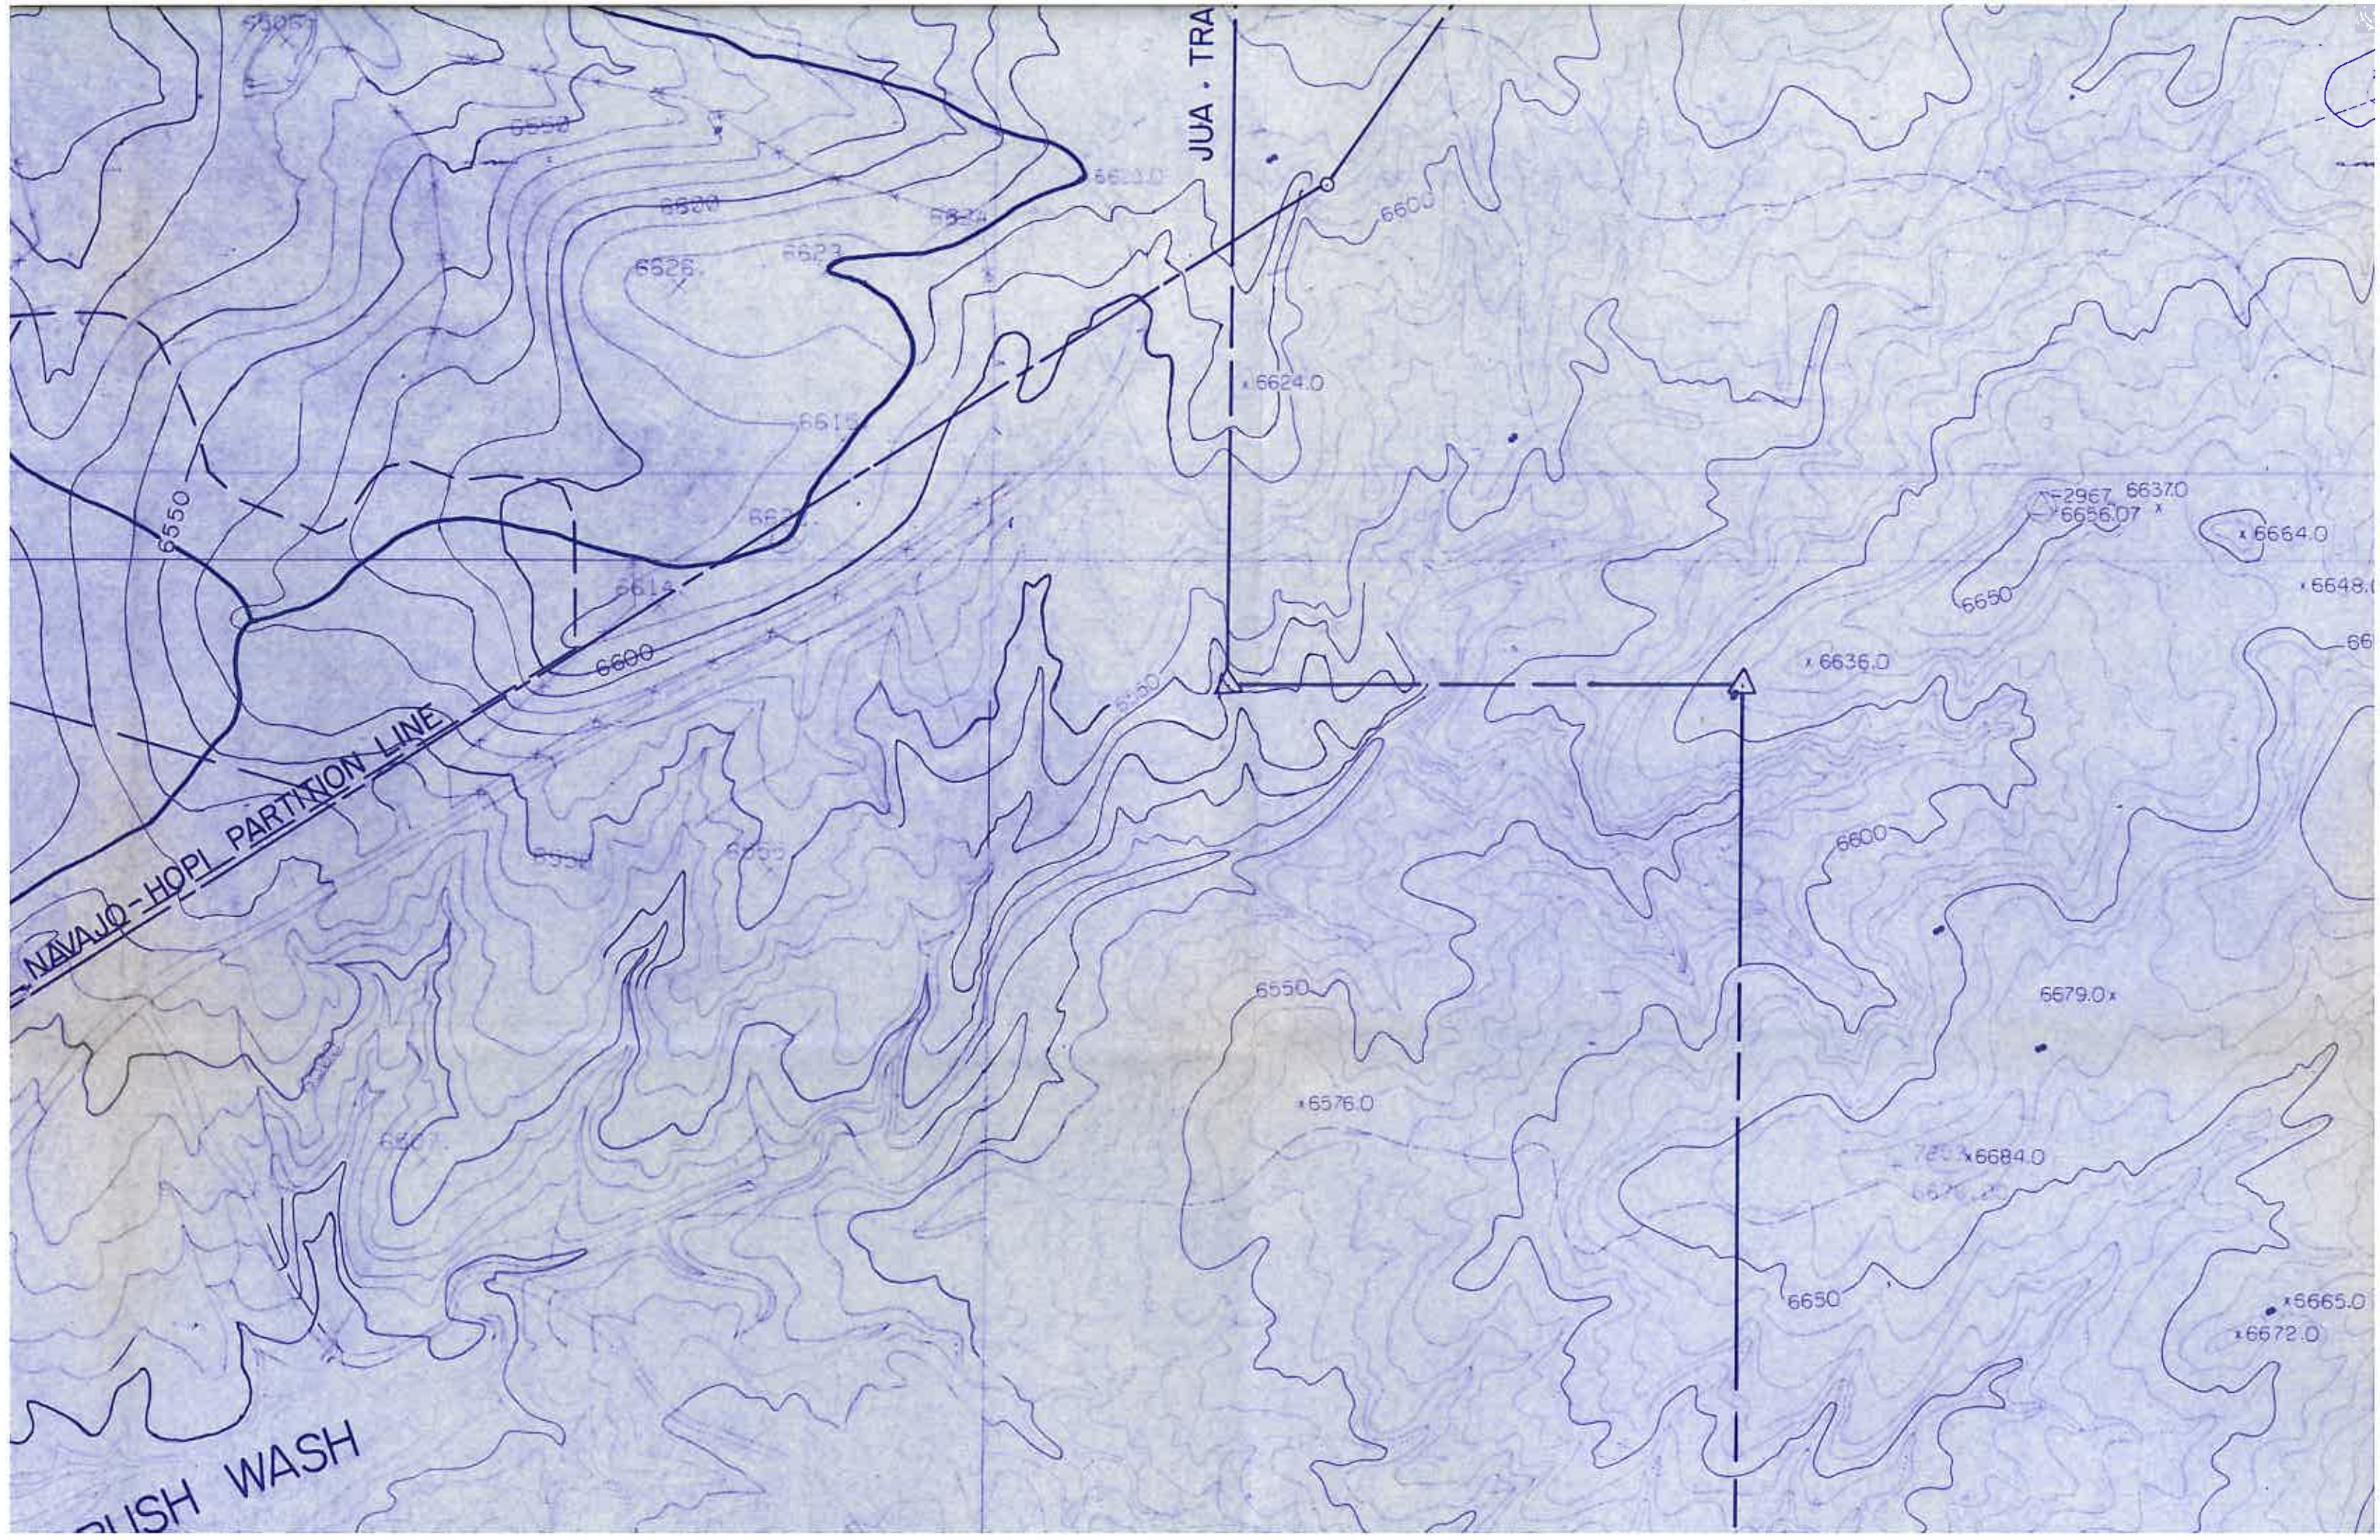





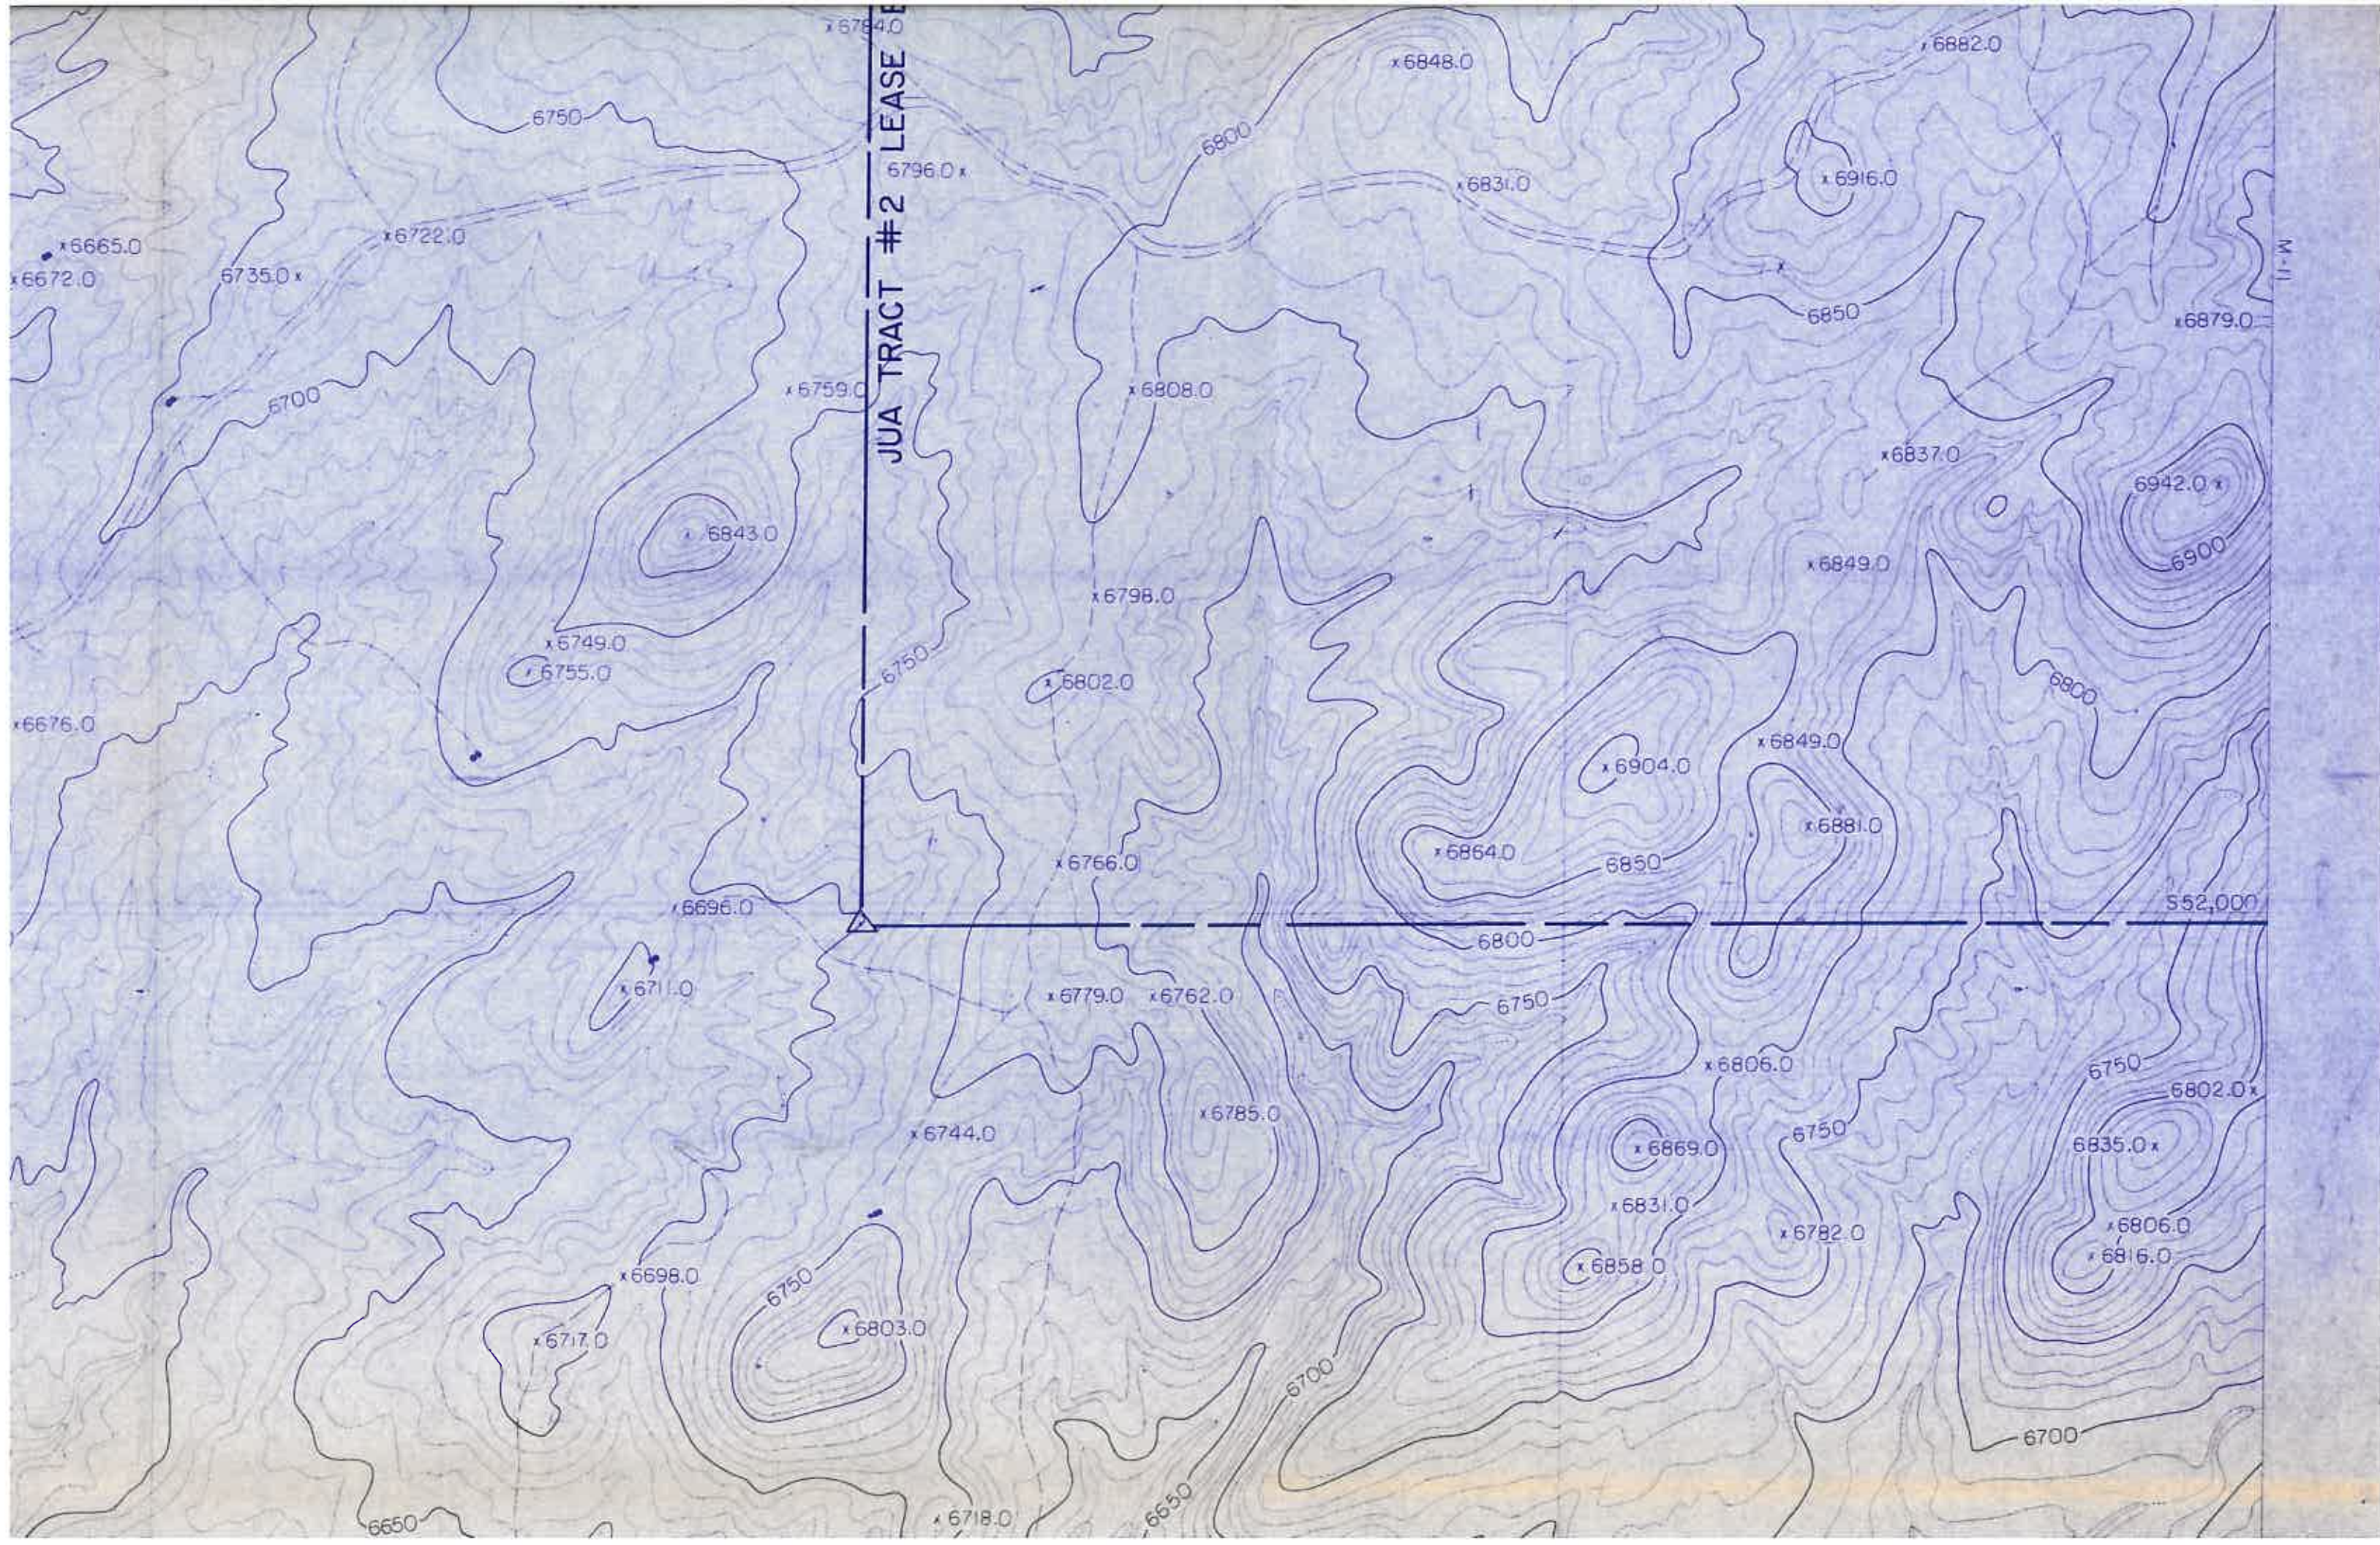


GEBRUSH WASH

YUCCA

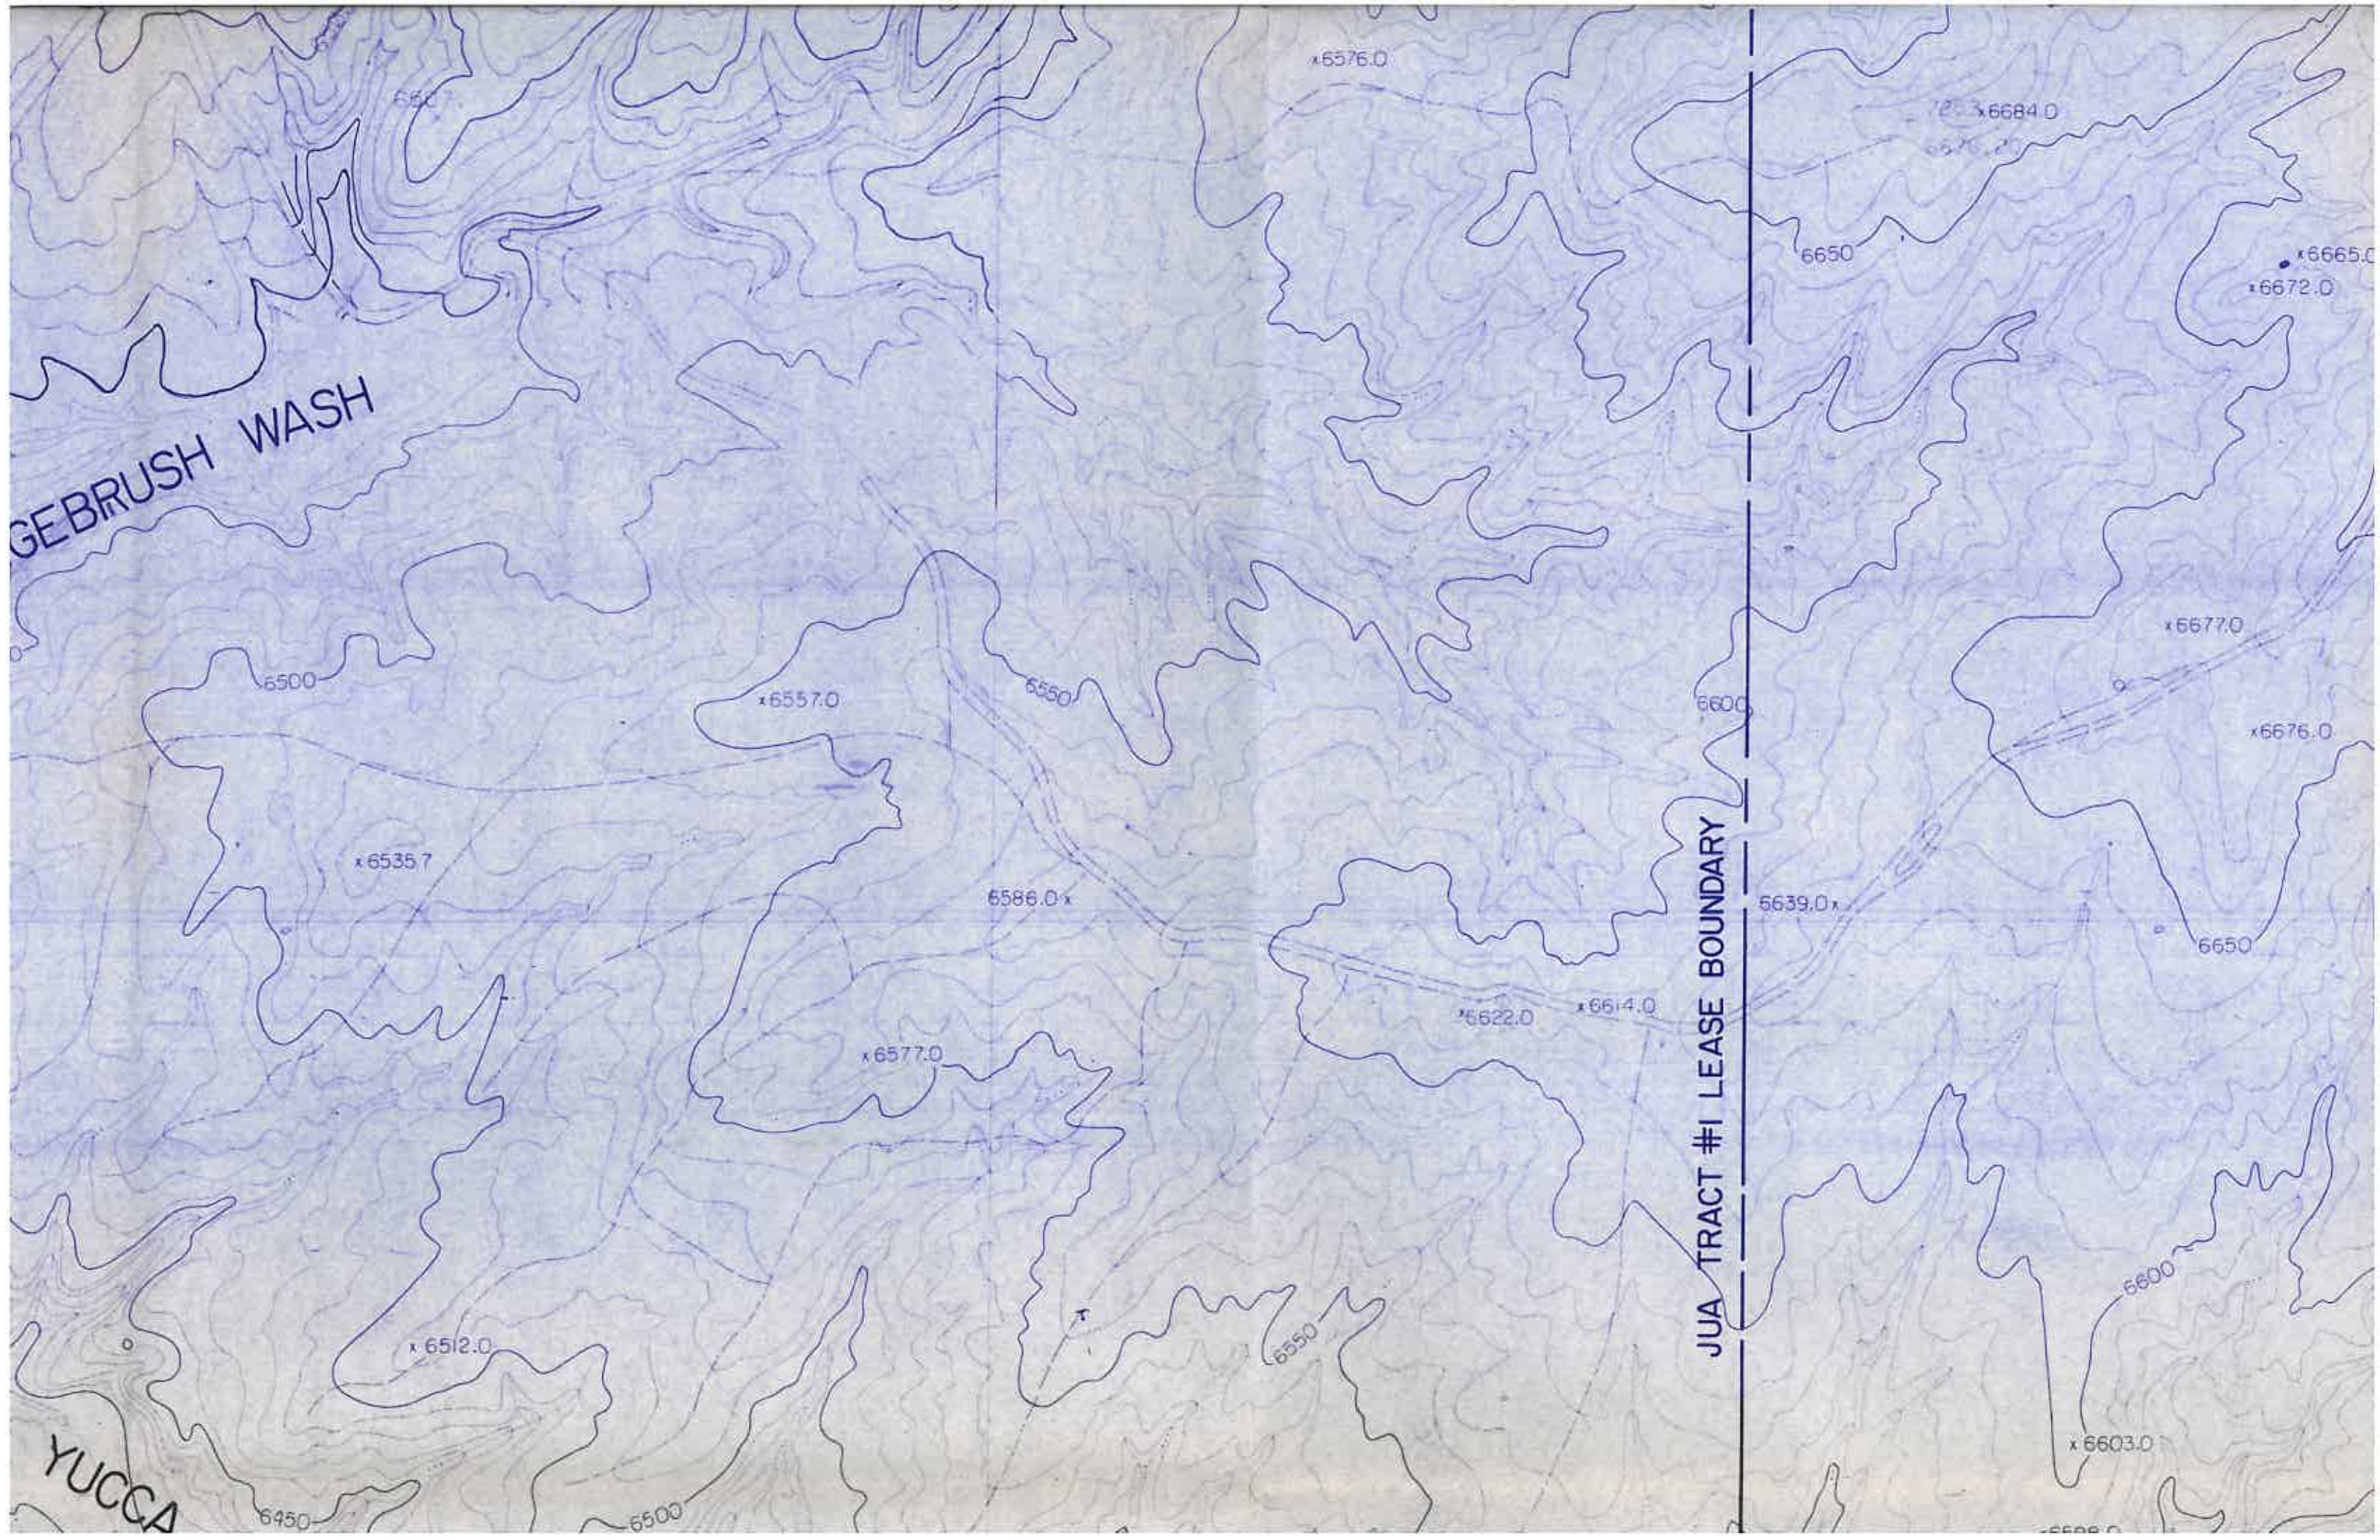

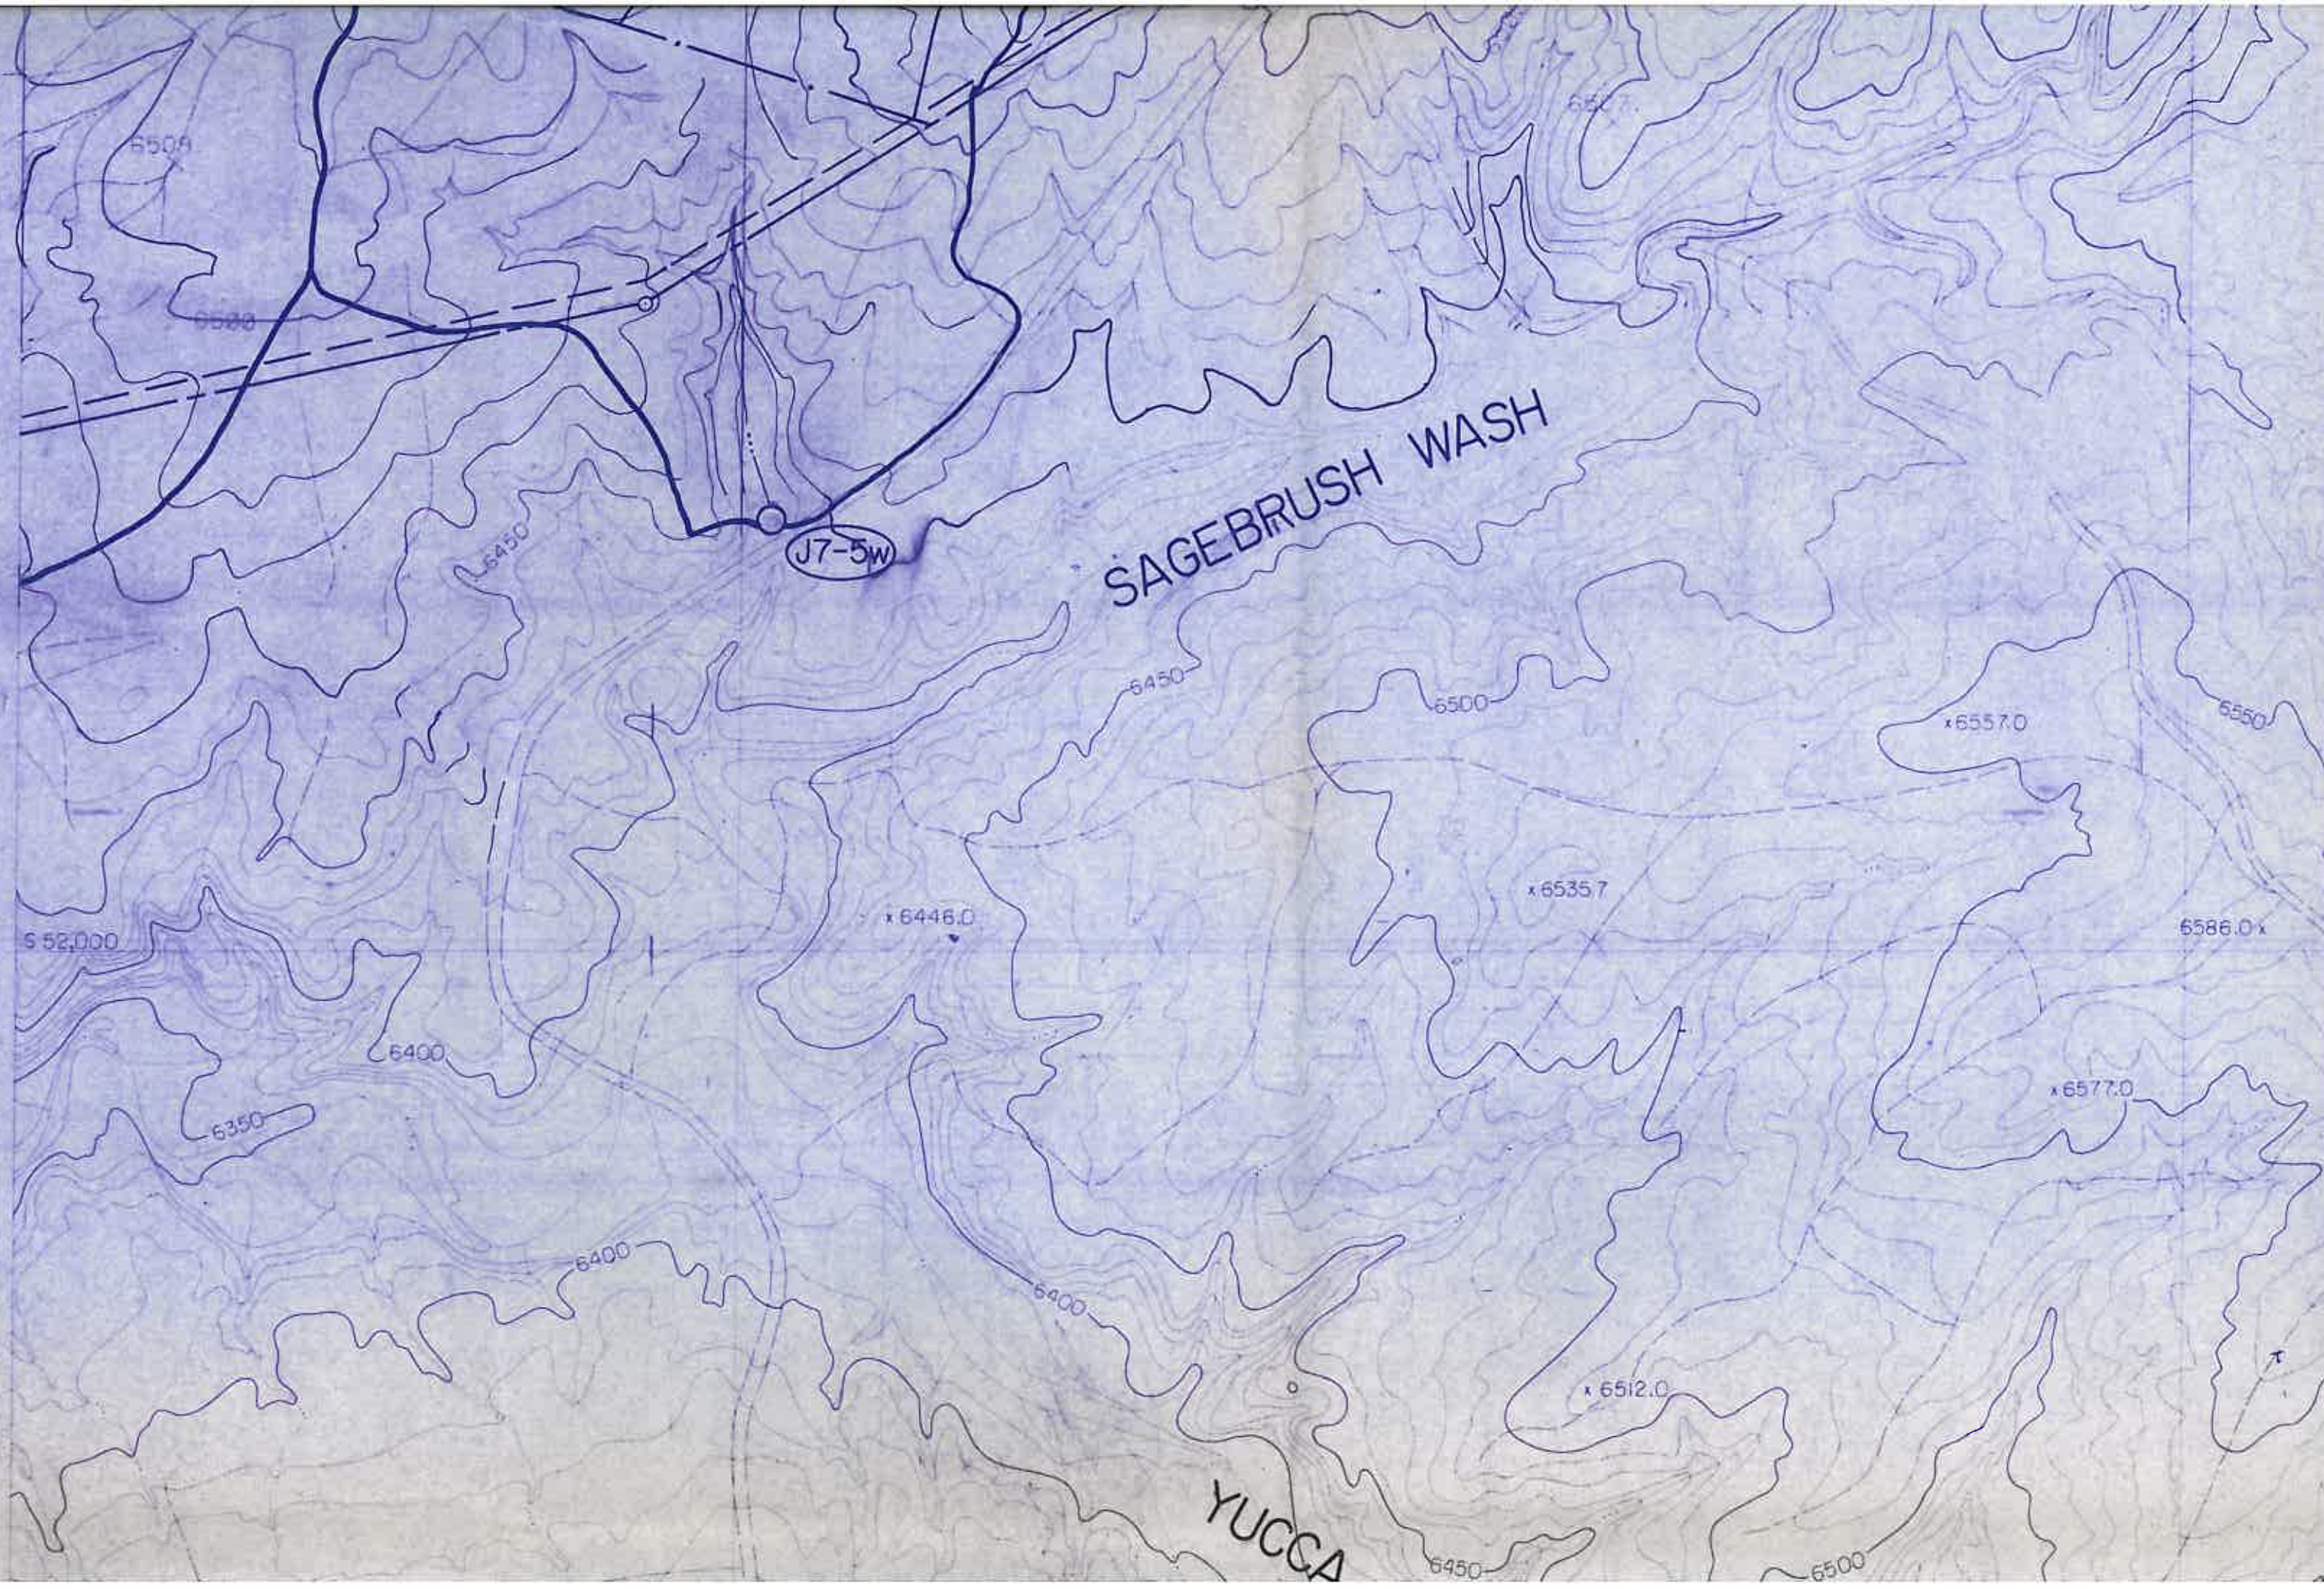

NOTES:

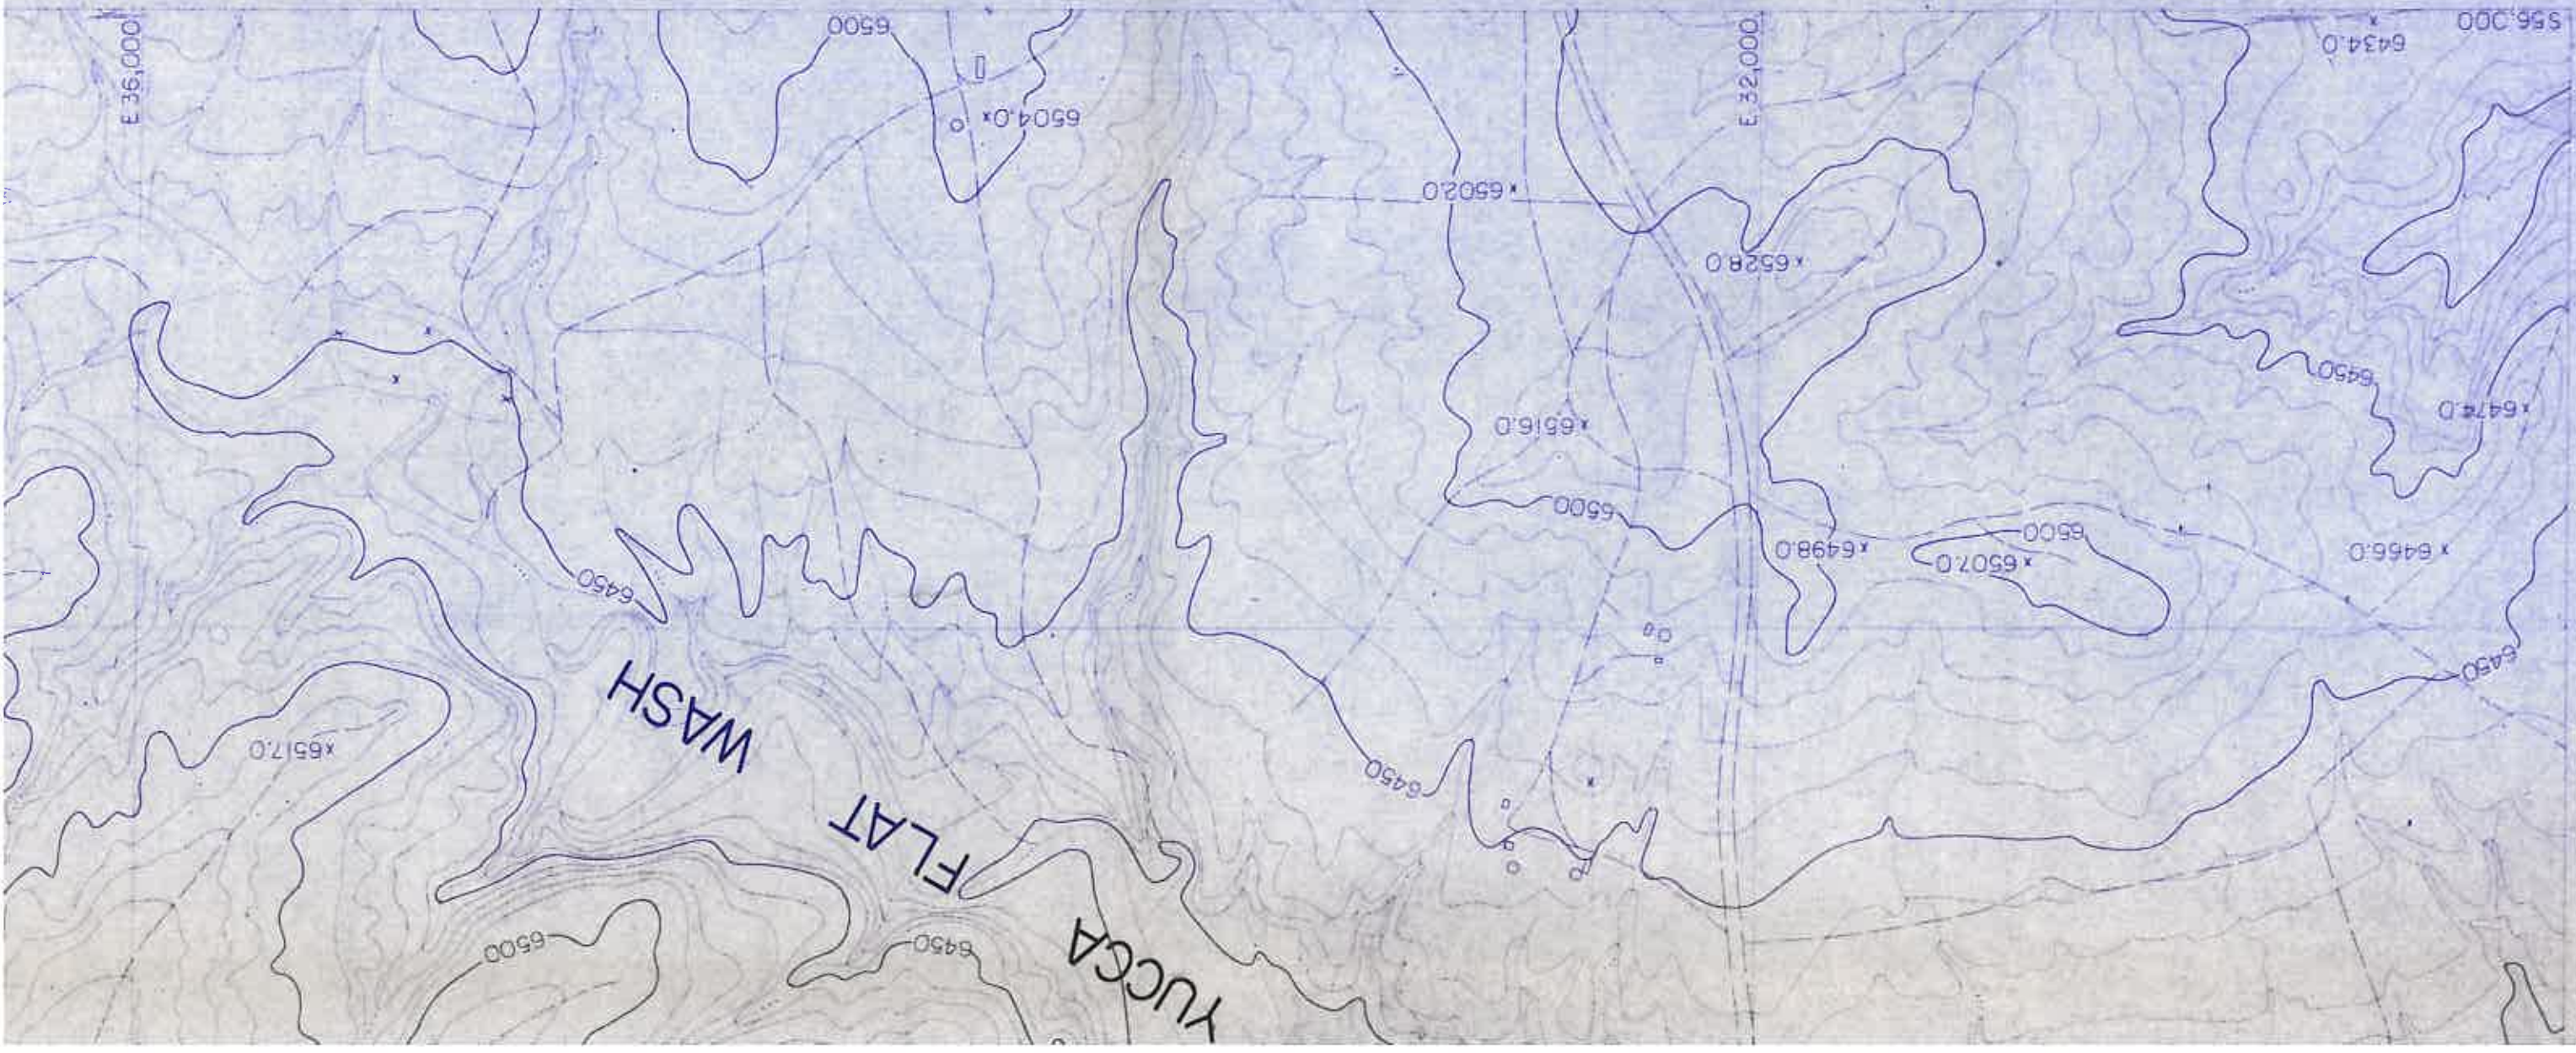

LEGEND

PEABODY LEASEHOLD BOUNDARY

COAL RESOURCE AREA

POSTMINING SURFACE CONTOURING EXTENT

(SEE CHAPTER 21)

MINING HIGHWALL AS OF 1-1-86

RECLAMATION WATERSHED BOUNDARY; I.D. No. =

RESERVE AREA-XXW (SEE DRAWING No. 85352)

5 YEAR (1993) COAL RECOVERY LINE

DRAINAGE CHANNEL (RECLAIMED)

PROPOSED PERMANENT POND OR DAM: I.D. No. =

AREA-XX POND/DAM

CROSS SECTION LOCATION: I.D. No.=RESERVE AREA

-XX(SEE DRAWING No.85205)

NOTE:-5 YEAR POSTMINING CONTOURS AT CL=10'
- L.O.M. POSTMINING CONTOURS AT CL=20'

NOTE: -5 YEAR POSTMINING CONTOURS AT C.I.=10'
 - L.O.M. POSTMINING CONTOURS AT C.I.=20'

LEGEND
 ING EXTENT
 IDARY, ID. No.
 RAWING No. 65352)
 LINE
 OR DAM, ID. No. 5
 P.=RESERVE AREA



SHEET INDEX

H-6	J-6
H-7	J-7

